NOTE: BVTC TO SUPPLY TERRACLAD™ PANELS, VERTICAL TRACK w/ GASKET, AND CLIPS w/ ISOLATORS. ALL OTHER COMPONENTS TO BE PROVIDED BY OTHERS.

NOTE:
CELLS & BED JOINT NOT TO BE FILLED SOLID WITH GROUT MATERIAL

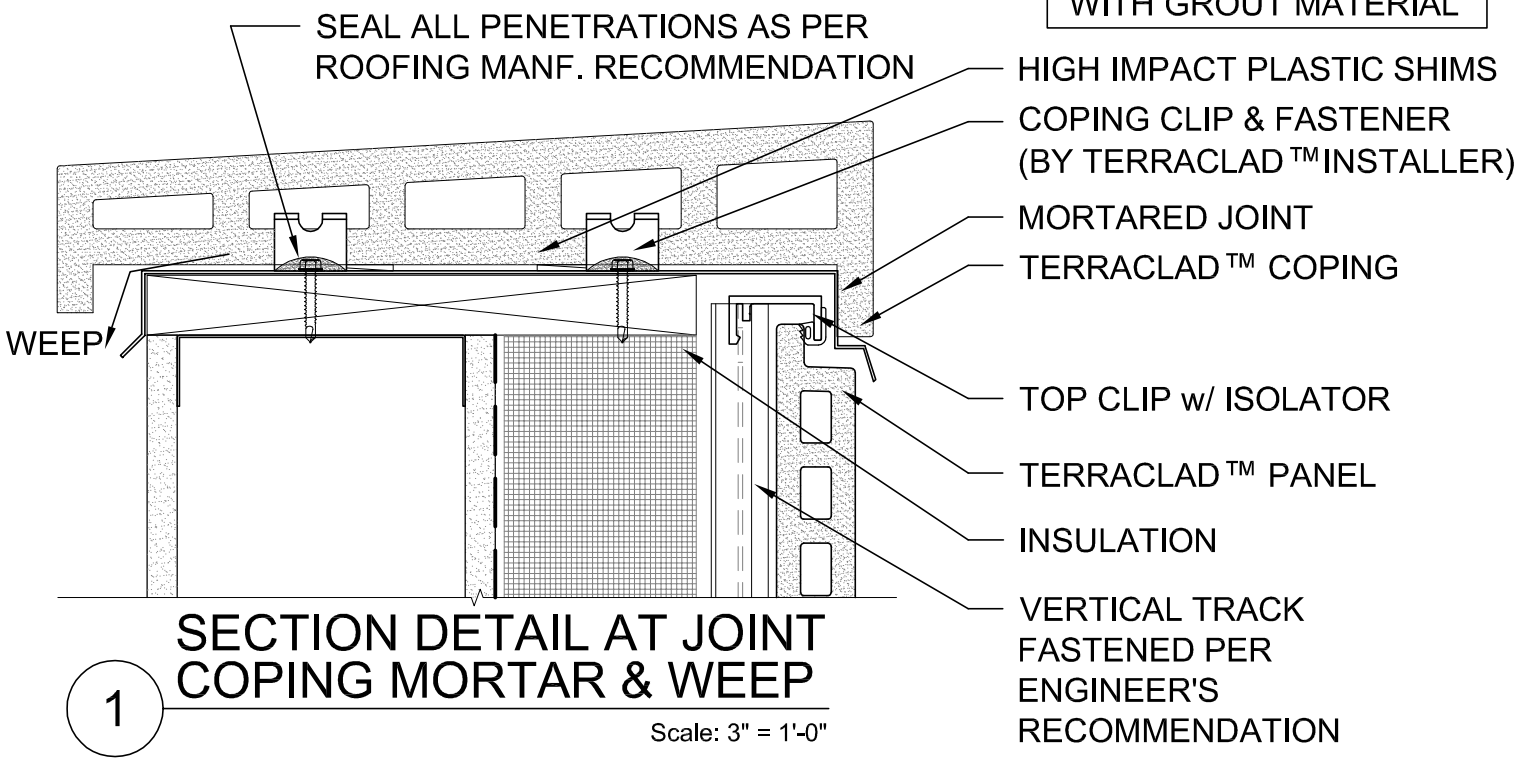

1 SECTION DETAIL AT JOINT COPING MORTAR & WEEP

Scale: 3" = 1'-0"

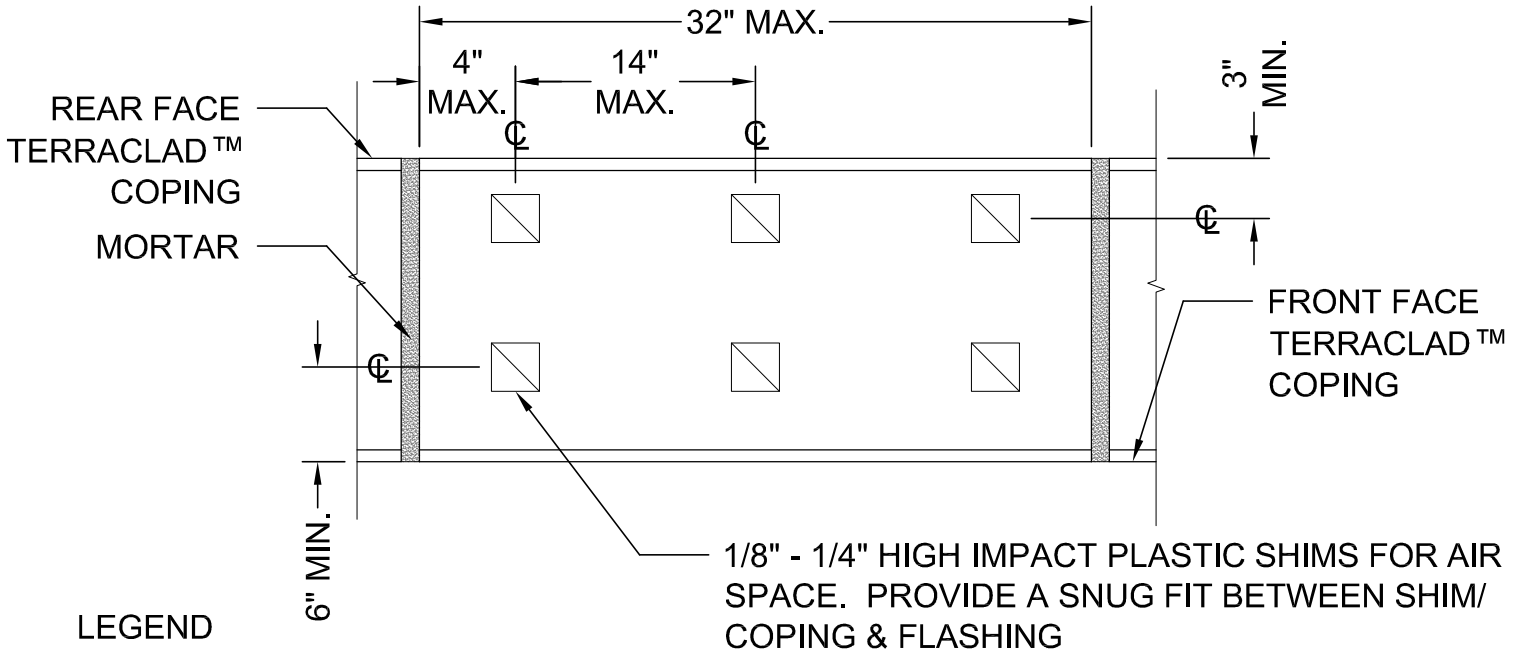

LEGEND

- INSULATION
- MORTAR
- SHEATHING
- TERRA COTTA

2 PLAN DETAIL SHIMS BETWEEN SUBSTRATE & COPING

Scale: NTS

ALL RIGHTS RESERVED. NO PART OF THIS WORK MAY BE REPRODUCED OR COPIED IN ANY FORM OR BY ANY MEANS -GRAPHIC, ELECTRONIC, OR MECHANICAL, INCLUDING PHOTOCOPYING, RECORDING, TAPING OR INFORMATION AND RETRIEVAL SYSTEMS-WITHOUT WRITTEN PERMISSION OF BOSTON VALLEY TERRA COTTA.

TerraClad™ Rainscreen

DRAWN:	DATE:	SCALE:
neps	06/04/09	3" = 1'-0"

Boston Valley Terra Cotta
6860 SOUTH ABBOTT RD. ORCHARD PARK, NY 14127
PHONE (716) 649-7490 FAX (716) 649-7688 www.terraclad.com

DETAL DRAWING

CP-1

NOTE: BVTC TO SUPPLY TERRACLAD™ PANELS, VERTICAL TRACK w/ GASKET, AND CLIPS w/ ISOLATORS. ALL OTHER COMPONENTS TO BE PROVIDED BY OTHERS.

NOTE:
CELLS & BED JOINT NOT TO BE FILLED SOLID WITH GROUT MATERIAL

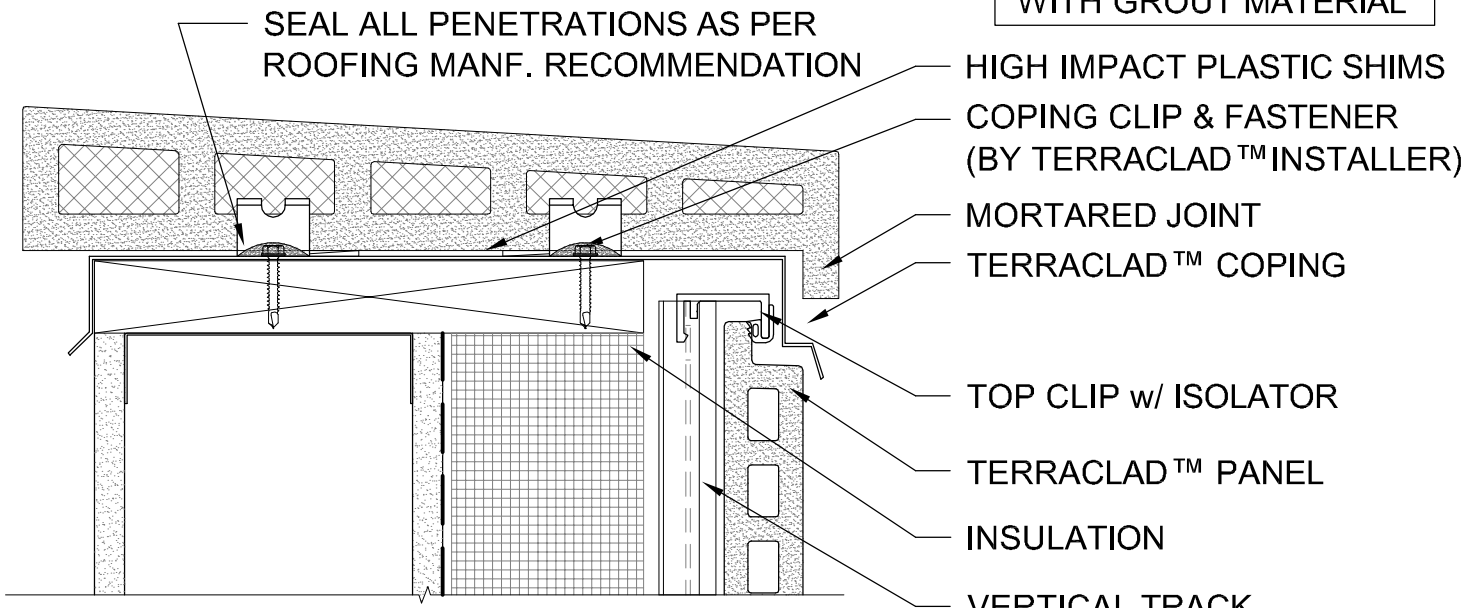

1 SECTION DETAIL AT JOINT COPING MORTAR & WEEP

Scale: 3" = 1'-0"

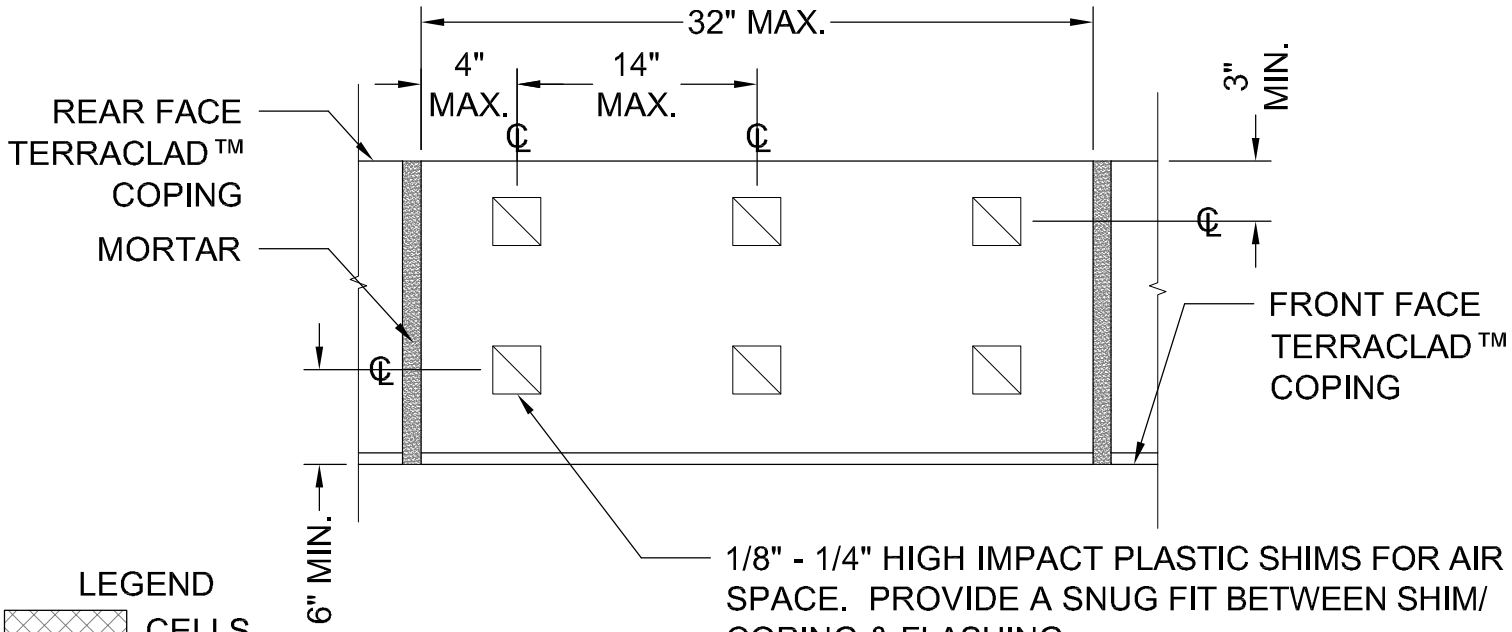

LEGEND

- CELLS
- INSULATION
- MORTAR
- SHEATHING
- TERRA COTTA

2 PLAN DETAIL SHIMS BETWEEN SUBSTRATE & COPING

Scale: NTS

ALL RIGHTS RESERVED. NO PART OF THIS WORK MAY BE REPRODUCED OR COPIED IN ANY FORM OR BY ANY MEANS -GRAPHIC, ELECTRONIC, OR MECHANICAL, INCLUDING PHOTOCOPYING, RECORDING, TAPING OR INFORMATION AND RETRIEVAL SYSTEMS-WITHOUT WRITTEN PERMISSION OF BOSTON VALLEY TERRA COTTA.

TerraClad™ Rainscreen

DRAWN: neps | DATE: 08/27/09 | SCALE: 3" = 1'-0"

Boston Valley Terra Cotta
6860 SOUTH ABBOTT RD. ORCHARD PARK, NY 14127
PHONE (716) 649-7490 FAX (716) 649-7688 www.terraclad.com

DETAL DRAWING

CP-2

NOTE: BVTC TO SUPPLY TERRACLAD™ PANELS, VERTICAL TRACK w/ GASKET, AND CLIPS w/ ISOLATORS. ALL OTHER COMPONENTS TO BE PROVIDED BY OTHERS.

NOTE:
CELLS & BED JOINT NOT TO BE FILLED SOLID WITH GROUT MATERIAL

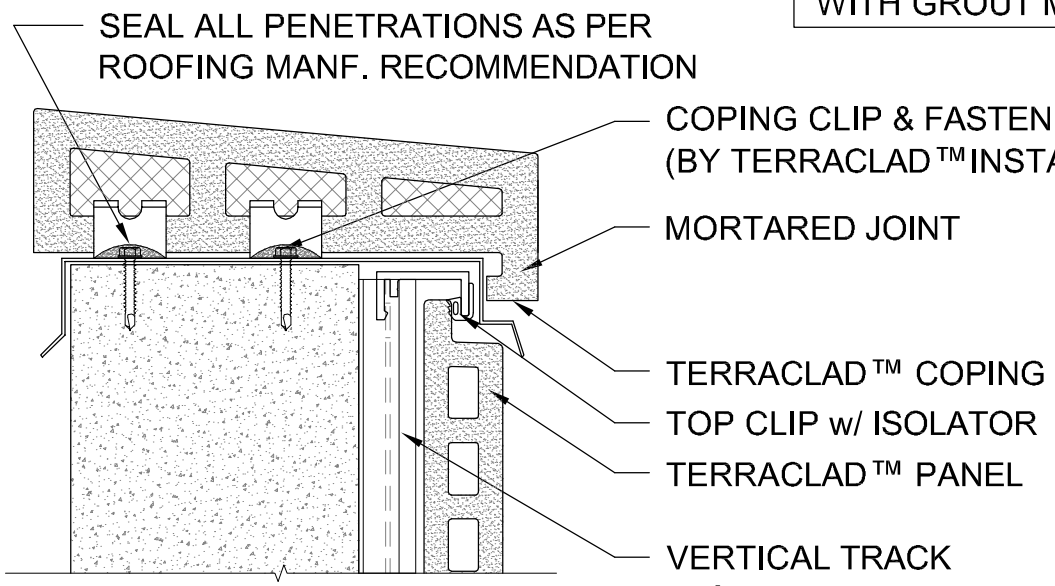

1 SECTION DETAIL AT JOINT COPING MORTAR & WEEP

Scale: 3" = 1'-0"

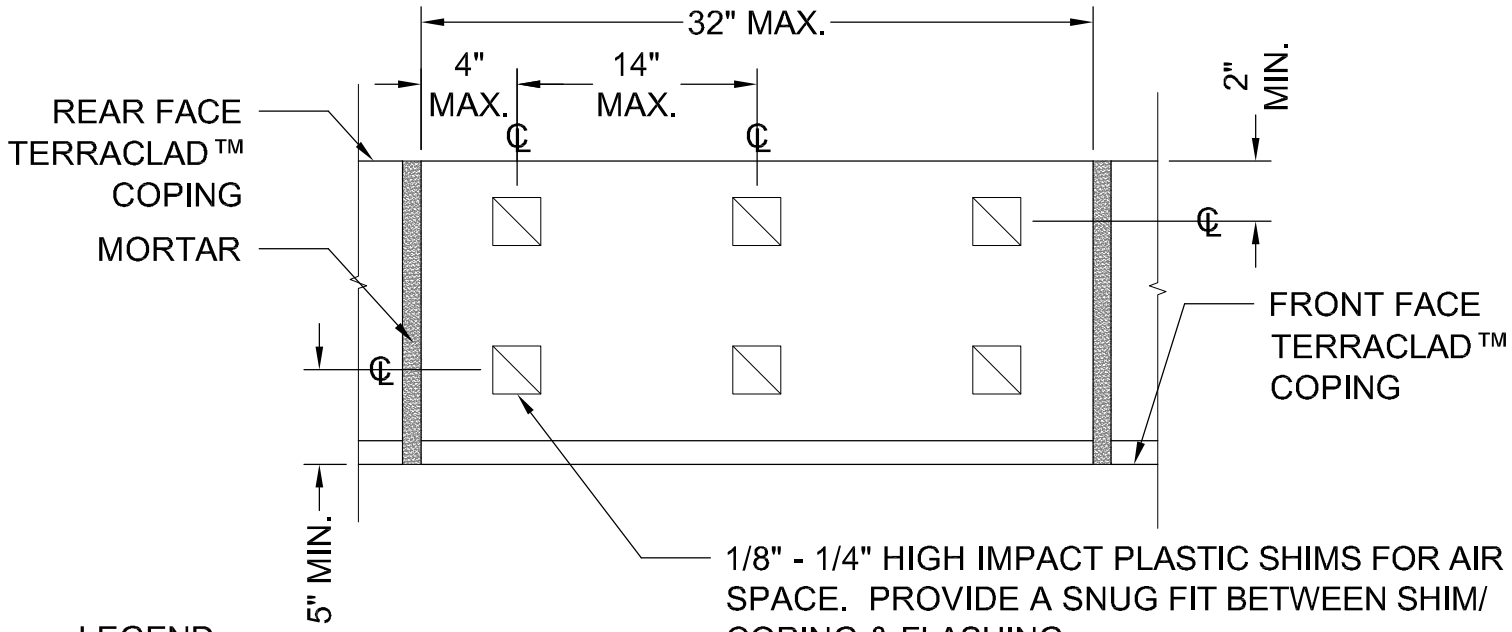

LEGEND

- CELLS
- CONCRETE
- MORTAR
- TERRA COTTA

2 PLAN DETAIL SHIMS BETWEEN SUBSTRATE & COPING

Scale: NTS

ALL RIGHTS RESERVED. NO PART OF THIS WORK MAY BE REPRODUCED OR COPIED IN ANY FORM OR BY ANY MEANS -GRAPHIC, ELECTRONIC, OR MECHANICAL, INCLUDING PHOTOCOPYING, RECORDING, TAPING OR INFORMATION AND RETRIEVAL SYSTEMS-WITHOUT WRITTEN PERMISSION OF BOSTON VALLEY TERRA COTTA.

TerraClad™ Rainscreen

DRAWN: neps | DATE: 08/27/09 | SCALE: 3" = 1'-0"

Boston Valley Terra Cotta
6860 SOUTH ABBOTT RD. ORCHARD PARK, NY 14127
PHONE (716) 649-7490 FAX (716) 649-7688 www.terraclad.com

DETAL DRAWING

CP-3

NOTE: BVTC TO SUPPLY TERRACLAD™ PANELS, VERTICAL TRACK w/ GASKET, AND CLIPS w/ ISOLATORS. ALL OTHER COMPONENTS TO BE PROVIDED BY OTHERS.

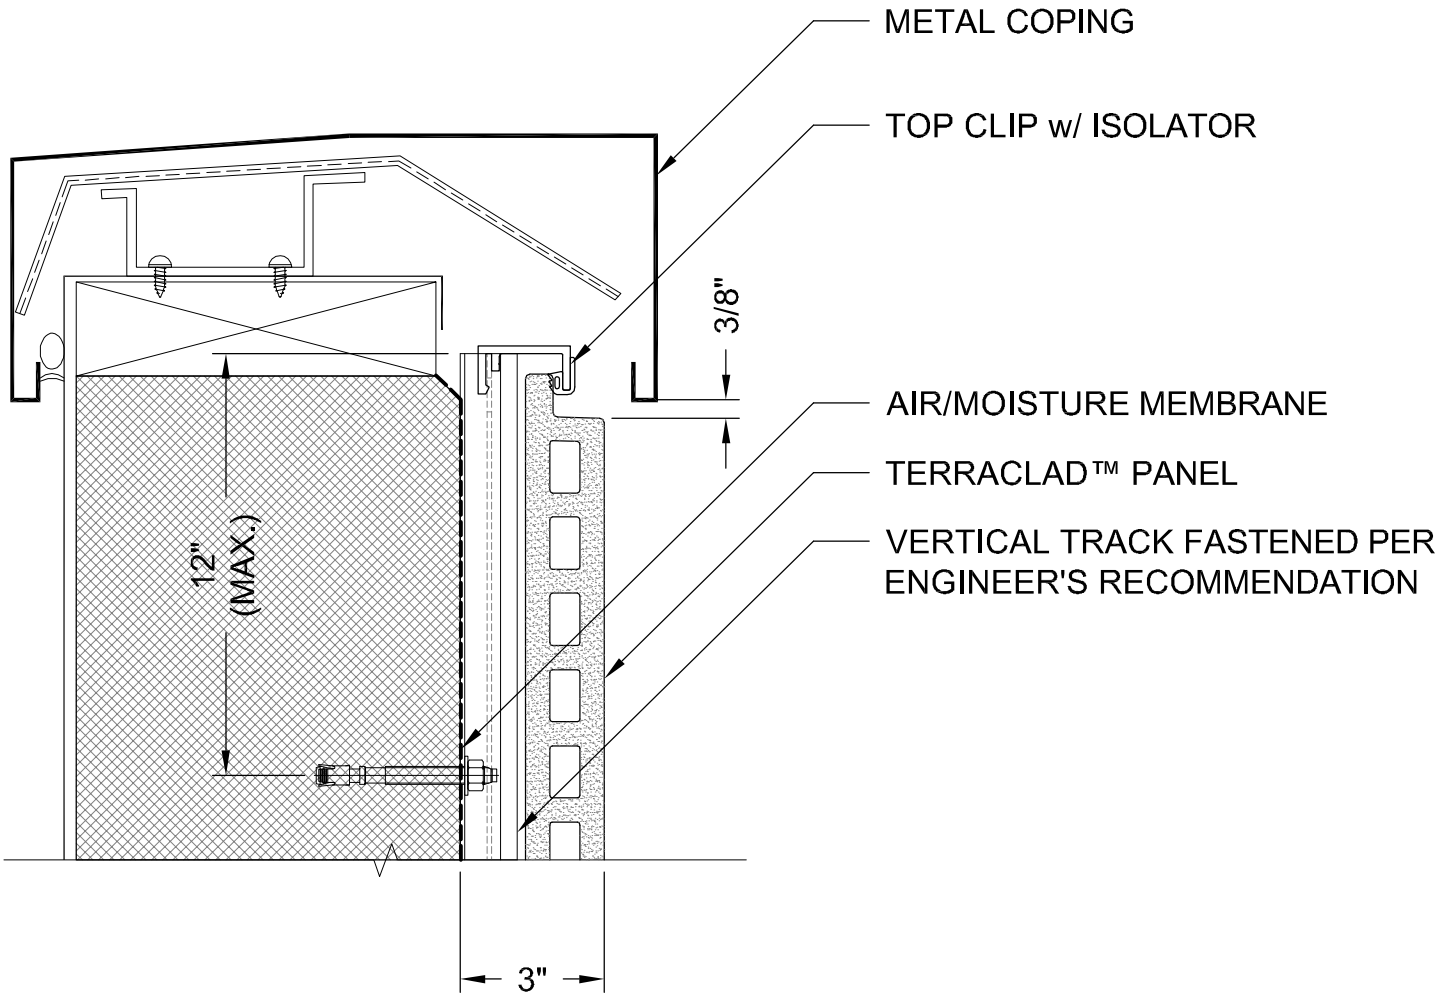

1

SECTION DETAIL
SMOOTH PANEL AT METAL COPING

Scale: 3" = 1'-0"

LEGEND

CMU

TERRA COTTA

ALL RIGHTS RESERVED. NO PART OF THIS WORK MAY BE REPRODUCED OR COPIED IN ANY FORM OR BY ANY MEANS -GRAPHIC, ELECTRONIC, OR MECHANICAL, INCLUDING PHOTOCOPYING, RECORDING, TAPING OR INFORMATION AND RETRIEVAL SYSTEMS-WITHOUT WRITTEN PERMISSION OF BOSTON VALLEY TERRA COTTA.

TerraClad™ Rainscreen

DRAWN: neps	DATE: 06/02/09	SCALE: 3" = 1'-0"

Boston Valley Terra Cotta
6860 SOUTH ABBOTT RD. ORCHARD PARK, NY 14127
PHONE (716) 649-7490 FAX (716) 649-7688 www.terraclad.com

DETAIL DRAWING

CP-4

NOTE: BVTC TO SUPPLY TERRACLAD™ PANELS, VERTICAL TRACK w/ GASKET, AND CLIPS w/ ISOLATORS. ALL OTHER COMPONENTS TO BE PROVIDED BY OTHERS.

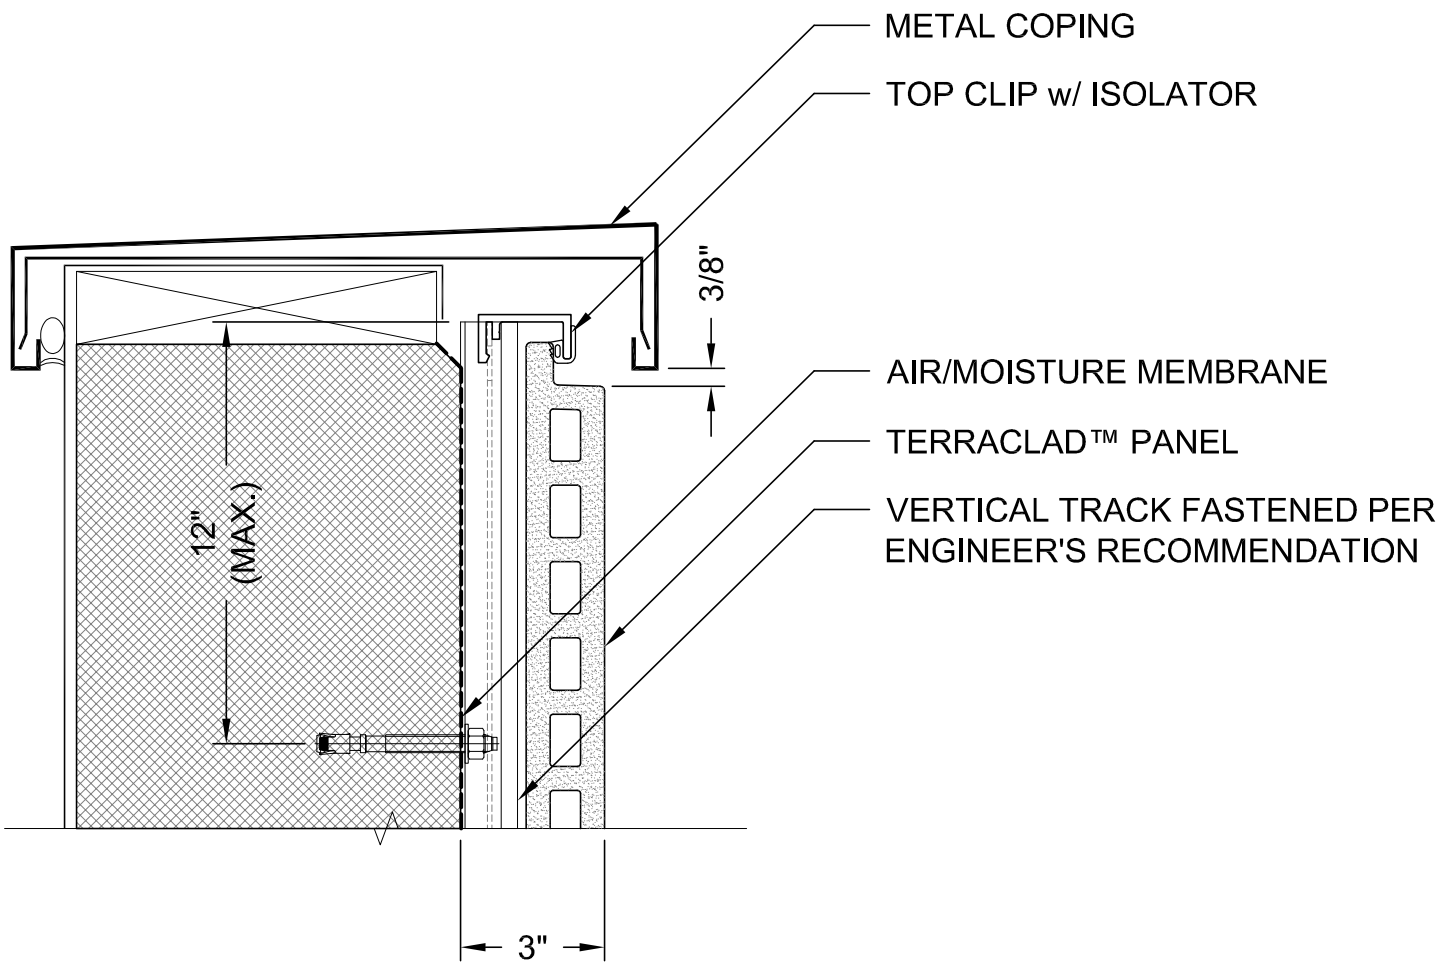

1 SECTION DETAIL TOP PANEL AT METAL COPING

Scale: 3" = 1'-0"

LEGEND

CMU

TERRA COTTA

ALL RIGHTS RESERVED. NO PART OF THIS WORK MAY BE REPRODUCED OR COPIED IN ANY FORM OR BY ANY MEANS -GRAPHIC, ELECTRONIC, OR MECHANICAL, INCLUDING PHOTOCOPYING, RECORDING, TAPING OR INFORMATION AND RETRIEVAL SYSTEMS-WITHOUT WRITTEN PERMISSION OF BOSTON VALLEY TERRA COTTA.

TerraClad™ Rainscreen

DRAWN: ajb	DATE: 08/27/09	SCALE: 3" = 1'-0"

Boston Valley Terra Cotta
6860 SOUTH ABBOTT RD. ORCHARD PARK, NY 14127
PHONE (716) 649-7490 FAX (716) 649-7688 www.terraclad.com

DETAIL DRAWING

CP-5