LEGEND

ALUMINUM

TERRA COTTA

NOTE: BVTC TO SUPPLY TERRACLAD™ LOUVER, SPLINE AND GASKET. ALL OTHER COMPONENTS TO BE PROVIDED BY OTHERS.

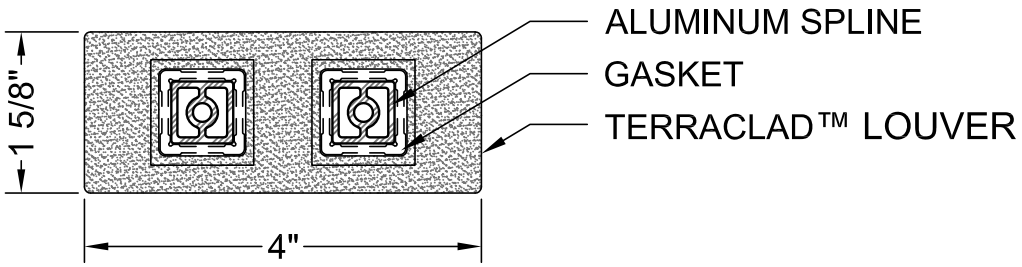


3 1 5/8" x 4" LOUVER

Scale: 6" = 1'-0"

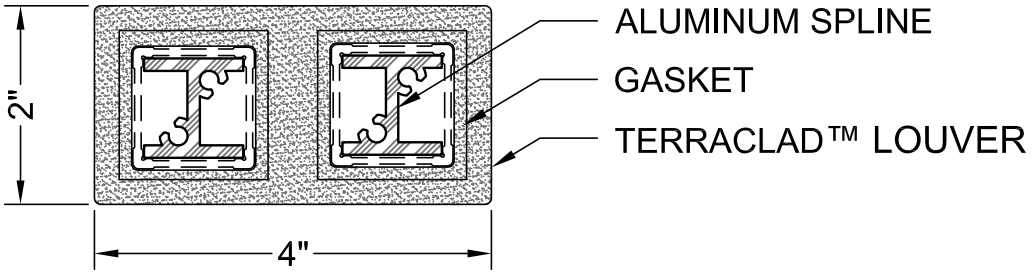


2 2" x 4" LOUVER

Scale: 6" = 1'-0"

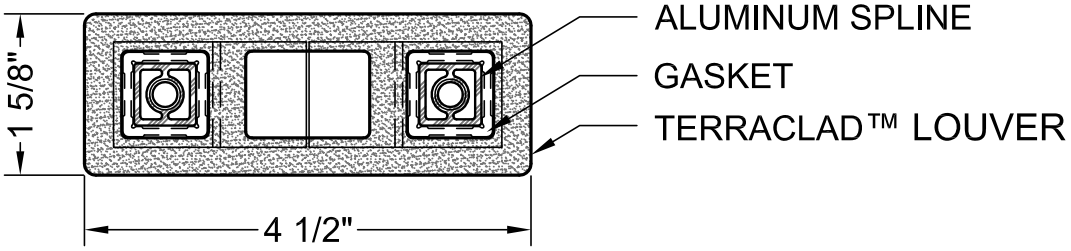


1 1 5/8" x 4 1/2" LOUVER

Scale: 6" = 1'-0"

ALL RIGHTS RESERVED. NO PART OF THIS WORK MAY BE REPRODUCED OR COPIED IN ANY FORM OR BY ANY MEANS -GRAPHIC, ELECTRONIC, OR MECHANICAL, INCLUDING PHOTOCOPYING, RECORDING,TAPING OR INFORMATION AND RETRIEVAL SYSTEMS - WITHOUT WRITTEN PERMISSION OF BOSTON VALLEY TERRA COTTA.

Boston Valley Terra Cotta

**TerraClad™**
6860 SOUTH ABBOTT ROAD
ORCHARD PARK, NY 14127
PHONE: 716-649-7490
FAX: 716-649-9662
www.terraclad.com

DETAIL DRAWING

| | |
|---|---|
| SCALE: | 6" = 1'-0" |
| DATE: | 04/14/15 |
| DRAWN: | AJB |
| PAGE NUMBER | L-1 |

LEGEND

ALUMINUM

TERRA COTTA

NOTE: BVTC TO SUPPLY TERRACLAD™ LOUVER, SPLINE AND GASKET. ALL OTHER COMPONENTS TO BE PROVIDED BY OTHERS.

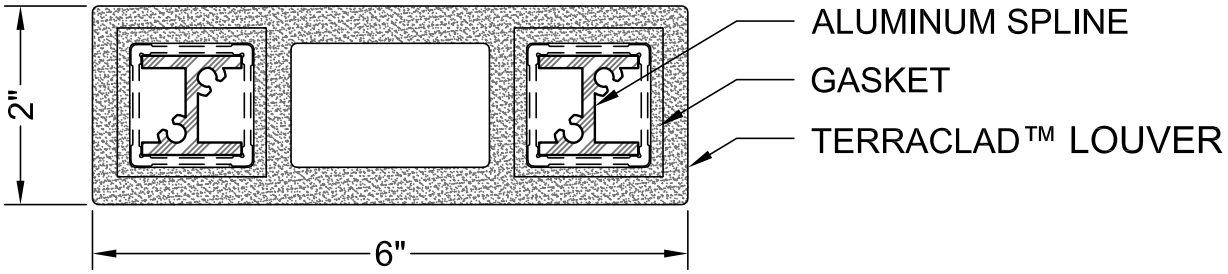


## 3 2" x 6" LOUVER

Scale: 6" = 1'-0"

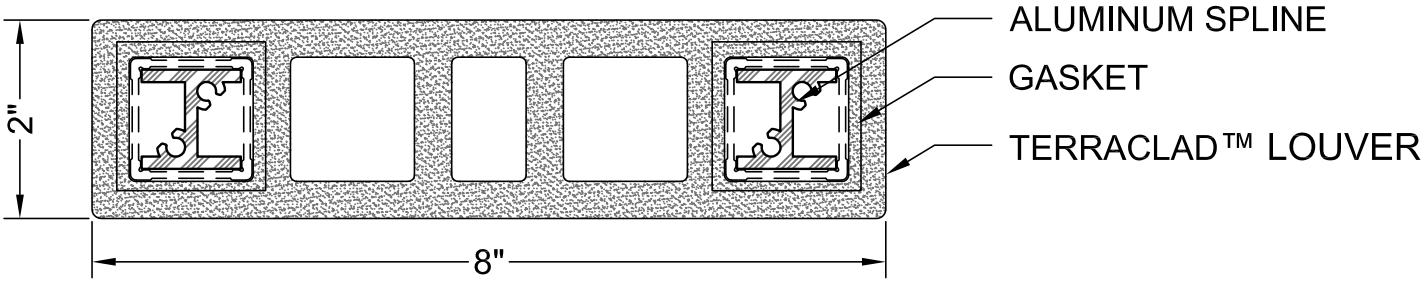


## 2 2" x 8" LOUVER

Scale: 6" = 1'-0"

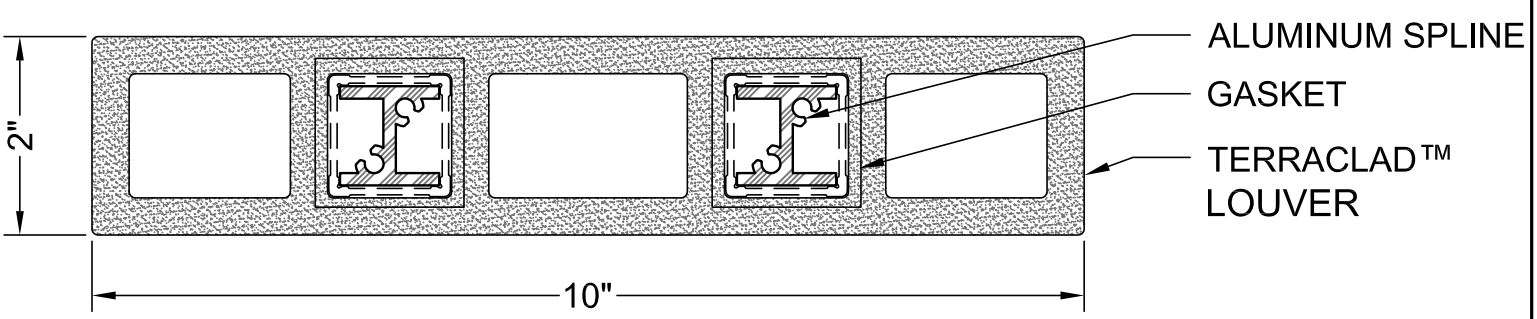


## 1 2" x 10" LOUVER

Scale: 6" = 1'-0"

ALL RIGHTS RESERVED. NO PART OF THIS WORK MAY BE REPRODUCED OR COPIED IN ANY FORM OR BY ANY MEANS -GRAPHIC, ELECTRONIC, OR MECHANICAL, INCLUDING PHOTOCOPYING, RECORDING,TAPING OR INFORMATION AND RETRIEVAL SYSTEMS - WITHOUT WRITTEN PERMISSION OF BOSTON VALLEY TERRA COTTA.

Boston Valley Terra Cotta

**TerraClad™**
6860 SOUTH ABBOTT ROAD
ORCHARD PARK, NY 14127
PHONE: 716-649-7490
FAX: 716-649-9662
www.terraclad.com

DETAIL DRAWING

| | |
|---|---|
| SCALE: | 6" = 1'-0" |
| DATE: | 04/14/15 |
| DRAWN: | AJB |
| PAGE NUMBER | L-2 |

LEGEND

ALUMINUM

TERRA COTTA

NOTE: BVTC TO SUPPLY TERRACLAD™ LOUVER, SPLINE AND GASKET. ALL OTHER COMPONENTS TO BE PROVIDED BY OTHERS.

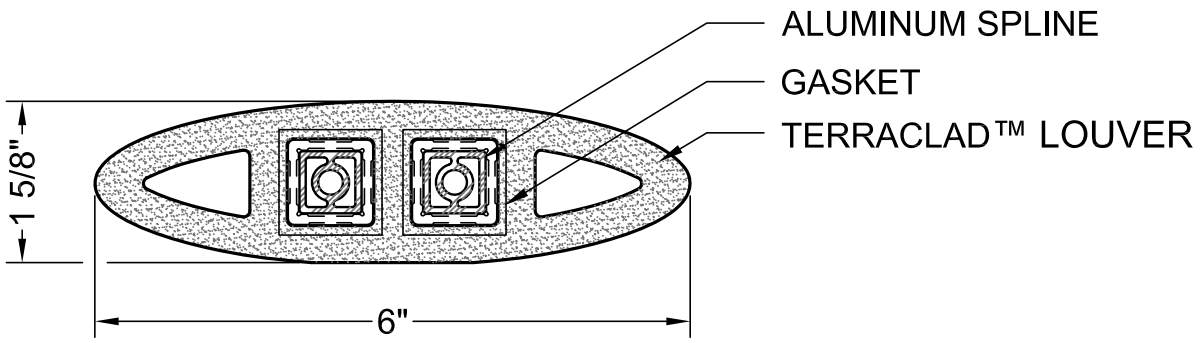


## 3 1 5/8" x 6" AIRFOIL LOUVER

Scale: 6" = 1'-0"

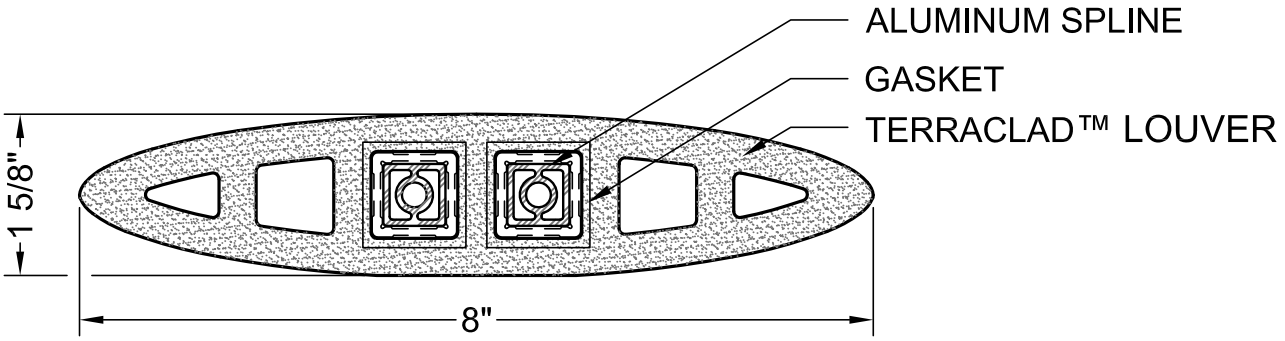


## 2 1 5/8" x 8" AIRFOIL LOUVER

Scale: 6" = 1'-0"

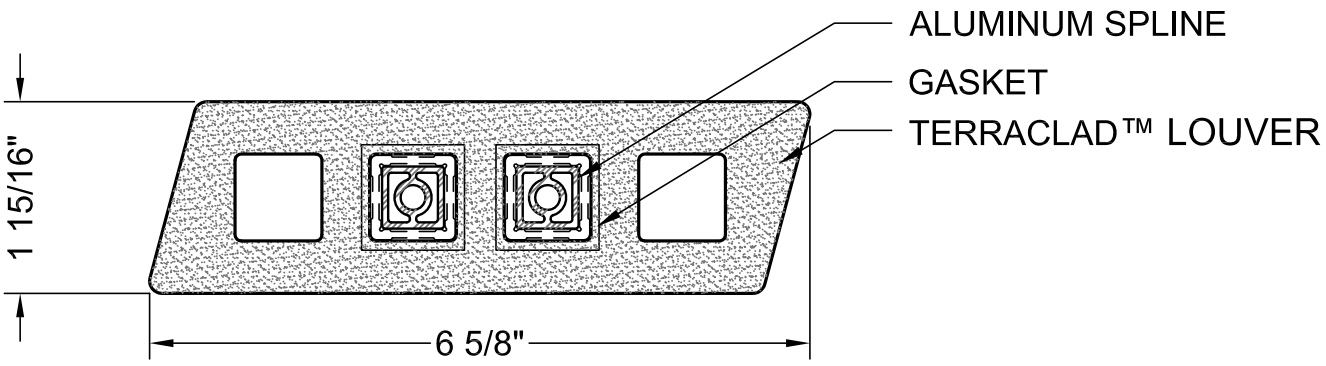


## 1 2" x 6 5/8" SKEWED LOUVER

Scale: 6" = 1'-0"

ALL RIGHTS RESERVED. NO PART OF THIS WORK MAY BE REPRODUCED OR COPIED IN ANY FORM OR BY ANY MEANS -GRAPHIC, ELECTRONIC, OR MECHANICAL, INCLUDING PHOTOCOPYING, RECORDING,TAPING OR INFORMATION AND RETRIEVAL SYSTEMS - WITHOUT WRITTEN PERMISSION OF BOSTON VALLEY TERRA COTTA.

Boston Valley Terra Cotta

**TerraClad™**
6860 SOUTH ABBOTT ROAD
ORCHARD PARK, NY 14127
PHONE: 716-649-7490
FAX: 716-649-9662
www.terraclad.com

DETAIL DRAWING

| | |
|---|---|
| SCALE: | 6" = 1'-0" |
| DATE: | 2/19/14 |
| DRAWN: | EDS |
| PAGE NUMBER | L-3 |

LEGEND

ALUMINUM

TERRA COTTA

NOTE: BVTC TO SUPPLY TERRACLAD™ LOUVER, SPLINE AND GASKET. ALL OTHER COMPONENTS TO BE PROVIDED BY OTHERS.

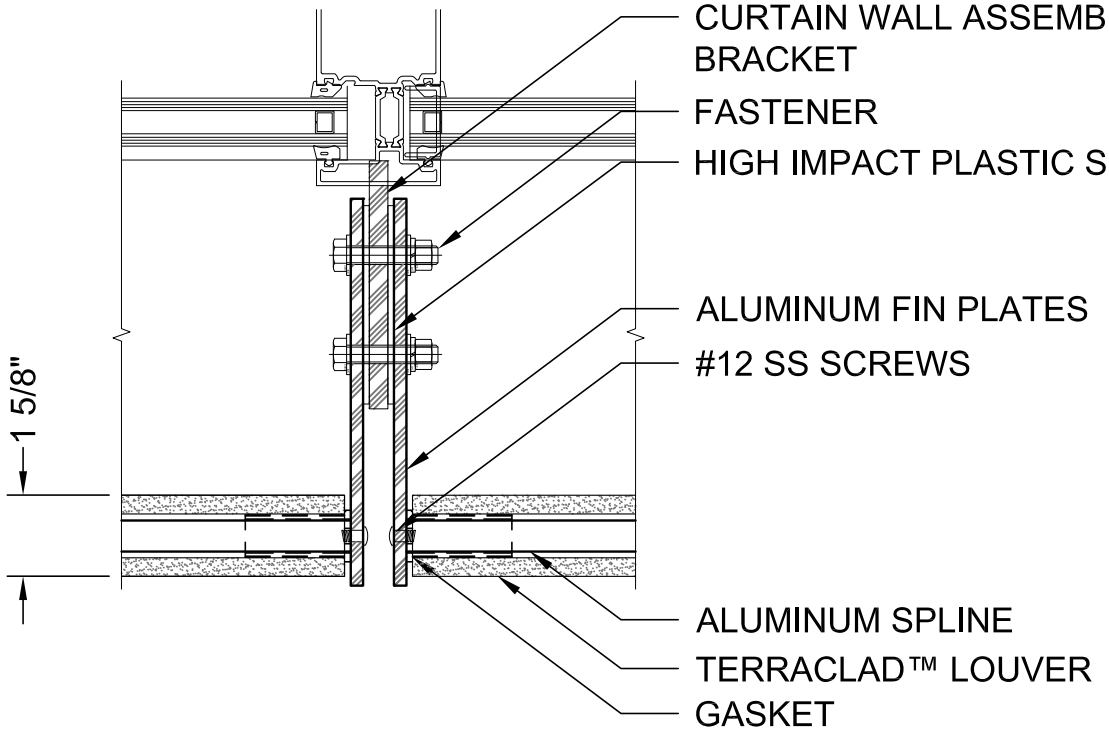


## 2 PLAN DETAIL LOUVER SUPPORT SYSTEM

Scale: 3" = 1'-0"

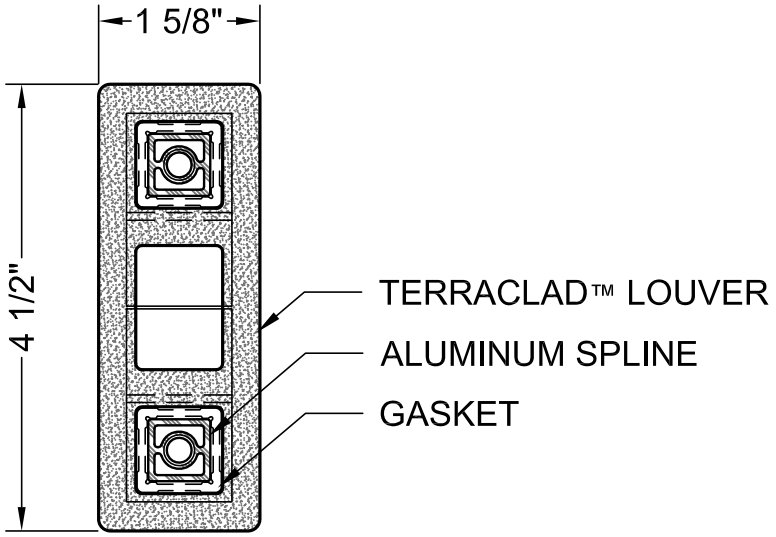


## 1 SECTION DETAIL 1 5/8 " x4 1/2" LOUVER

Scale: 6" = 1'-0"

ALL RIGHTS RESERVED. NO PART OF THIS WORK MAY BE REPRODUCED OR COPIED IN ANY FORM OR BY ANY MEANS -GRAPHIC, ELECTRONIC, OR MECHANICAL, INCLUDING PHOTOCOPYING, RECORDING,TAPING OR INFORMATION AND RETRIEVAL SYSTEMS - WITHOUT WRITTEN PERMISSION OF BOSTON VALLEY TERRA COTTA.

Boston Valley Terra Cotta

**TerraClad™**
6860 SOUTH ABBOTT ROAD
ORCHARD PARK, NY 14127
PHONE: 716-649-7490
FAX: 716-649-9662
www.terraclad.com

DETAIL DRAWING

| | |
|---|---|
| SCALE: | VARIES |
| DATE: | 04/16/15 |
| DRAWN: | ajb |
| PAGE NUMBER | L-4 |

LEGEND

ALUMINUM

TERRA COTTA

CONCRETE

NOTE: BVTC TO SUPPLY TERRACLAD™ LOUVER, SPLINE AND GASKET. ALL OTHER COMPONENTS TO BE PROVIDED BY OTHERS.

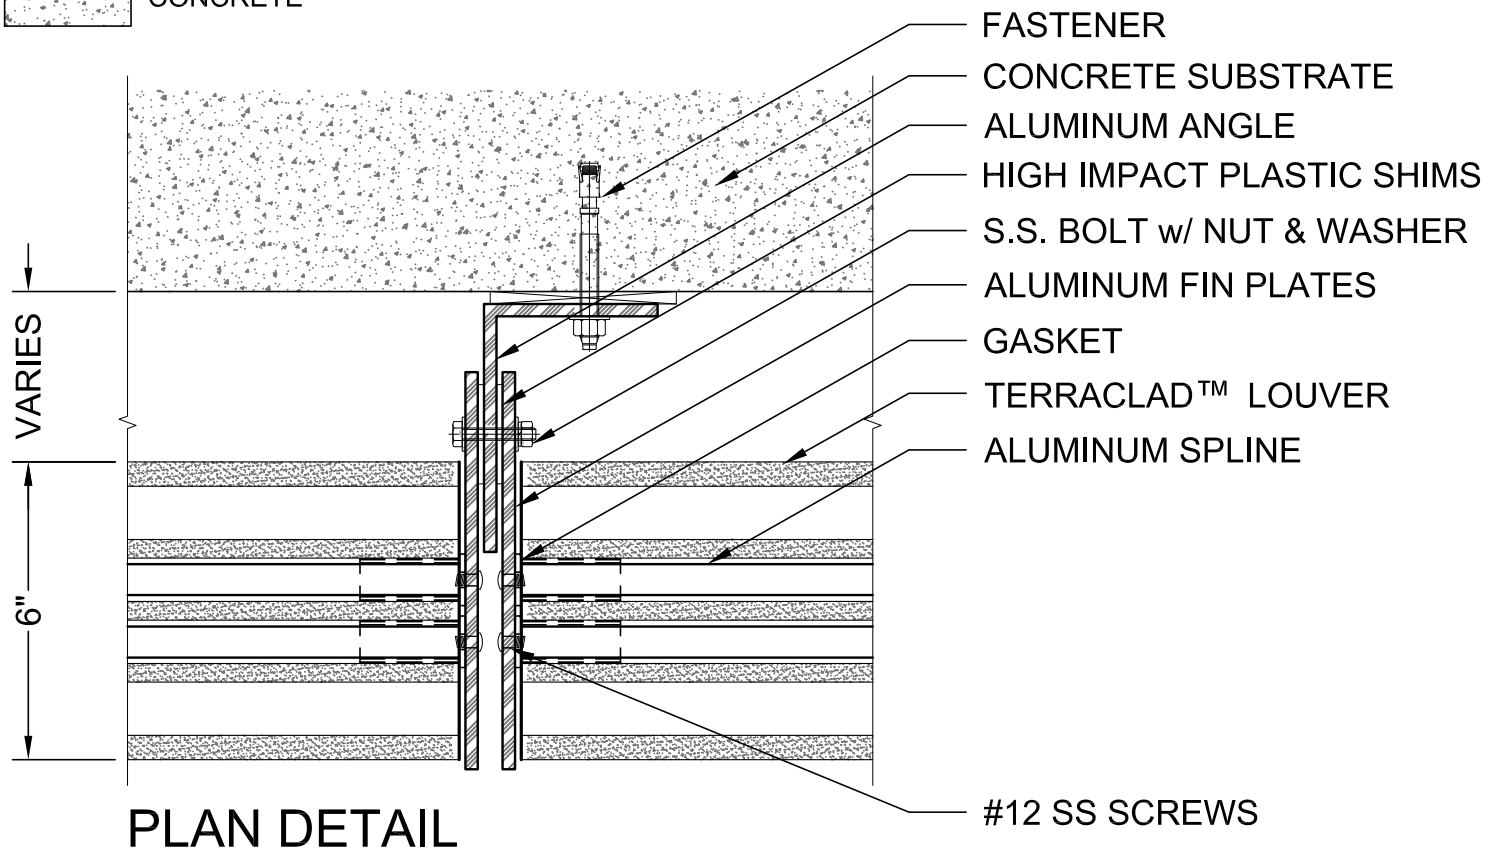


## 2 PLAN DETAIL LOUVER SUPPORT SYSTEM

Scale: 3" = 1'-0"

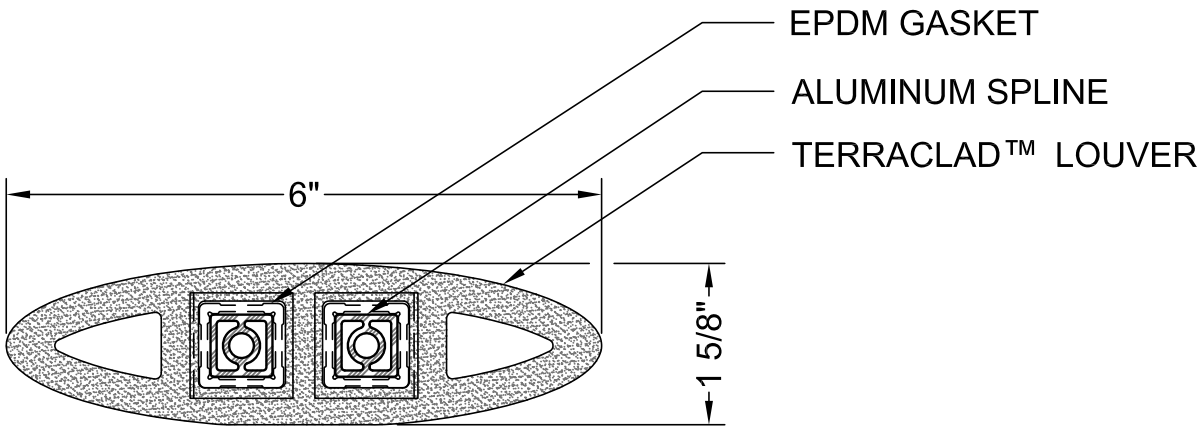


## 1 SECTION DETAIL 1 5/8" x 6" AIRFOIL LOUVER

Scale: 6" = 1'-0"

ALL RIGHTS RESERVED. NO PART OF THIS WORK MAY BE REPRODUCED OR COPIED IN ANY FORM OR BY ANY MEANS -GRAPHIC, ELECTRONIC, OR MECHANICAL, INCLUDING PHOTOCOPYING, RECORDING,TAPING OR INFORMATION AND RETRIEVAL SYSTEMS - WITHOUT WRITTEN PERMISSION OF BOSTON VALLEY TERRA COTTA.

Boston Valley Terra Cotta

**TerraClad™**
6860 SOUTH ABBOTT ROAD
ORCHARD PARK, NY 14127
PHONE: 716-649-7490
FAX: 716-649-9662
www.terraclad.com

DETAIL DRAWING

| | |
|---|---|
| SCALE: | VARIES |
| DATE: | 04/16/15 |
| DRAWN: | AJB |
| PAGE NUMBER | L-5 |

LEGEND

ALUMINUM

STEEL

TERRA COTTA

NOTE: BVTC TO SUPPLY TERRACLAD™ LOUVER, SPLINE AND GASKET. ALL OTHER COMPONENTS TO BE PROVIDED BY OTHERS.

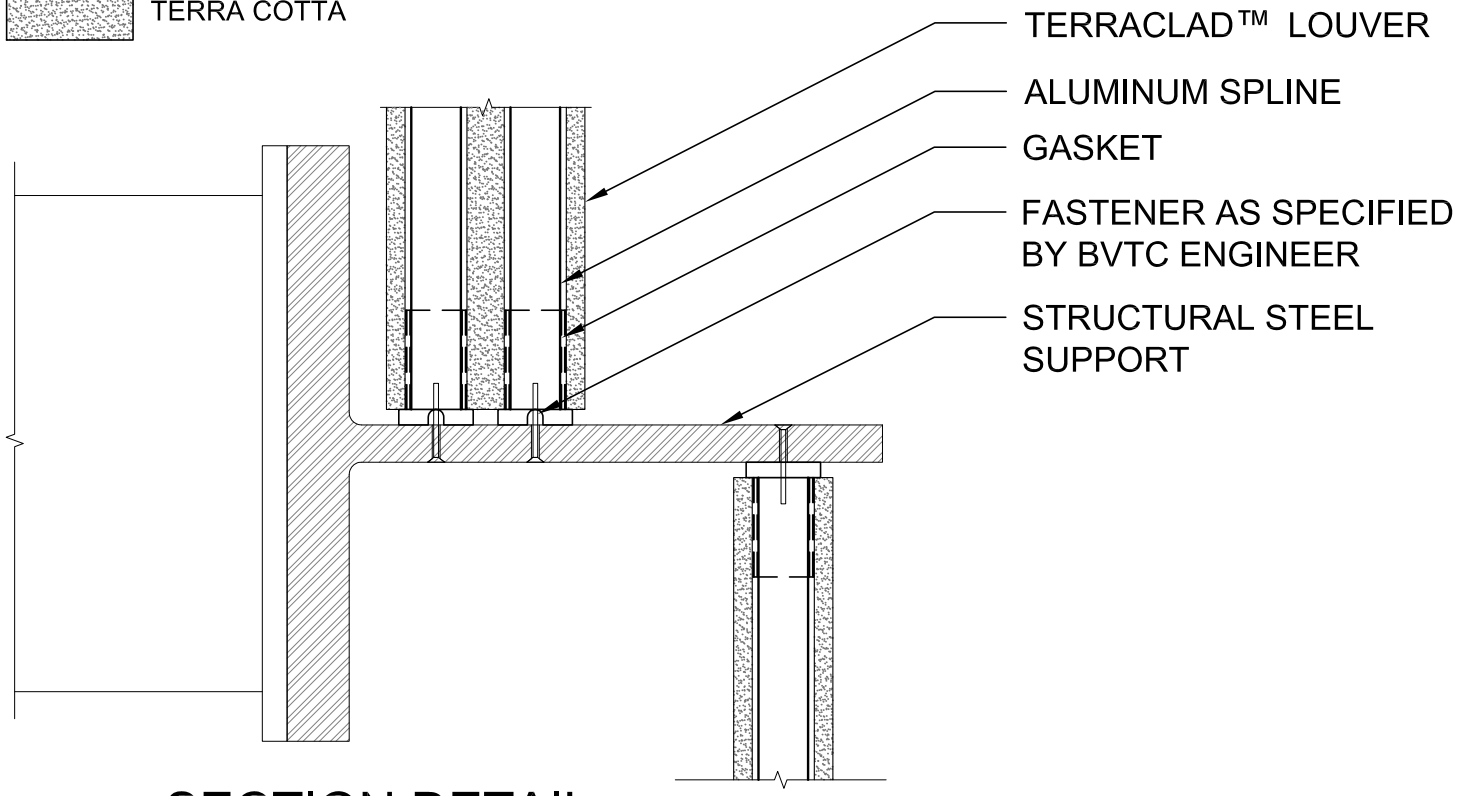


## 2 SECTION DETAIL LOUVER SUPPORT SYSTEM

Scale: 3" = 1'-0"

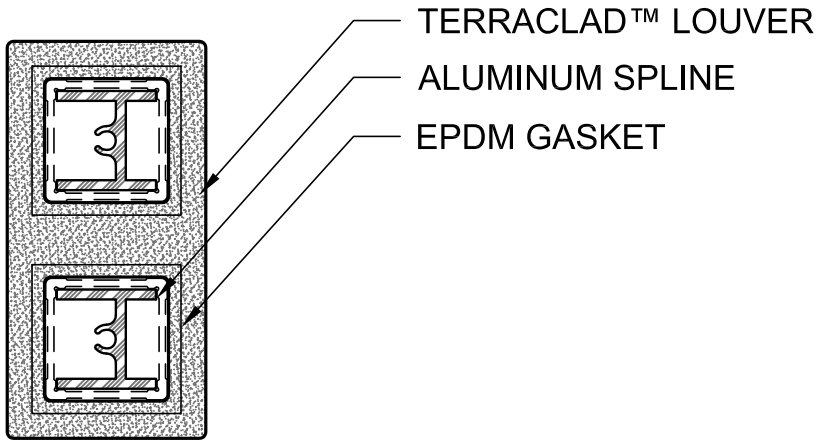


## 1 SECTION DETAIL 2" x 4" LOUVER

Scale: 6" = 1'-0"

ALL RIGHTS RESERVED. NO PART OF THIS WORK MAY BE REPRODUCED OR COPIED IN ANY FORM OR BY ANY MEANS -GRAPHIC, ELECTRONIC, OR MECHANICAL, INCLUDING PHOTOCOPYING, RECORDING,TAPING OR INFORMATION AND RETRIEVAL SYSTEMS - WITHOUT WRITTEN PERMISSION OF BOSTON VALLEY TERRA COTTA.

Boston Valley Terra Cotta

**TerraClad™**
6860 SOUTH ABBOTT ROAD
ORCHARD PARK, NY 14127
PHONE: 716-649-7490
FAX: 716-649-9662
www.terraclad.com

DETAIL DRAWING

| | |
|---|---|
| SCALE: | VARIES |
| DATE: | 04/16/15 |
| DRAWN: | AJB |
| PAGE NUMBER | L-6 |

LEGEND

ALUMINUM

TERRA COTTA

CONCRETE

NOTE: BVTC TO SUPPLY TERRACLAD™ LOUVER, SPLINE, GASKET AND REMOVABLE ATTACHMENT. ALL OTHER COMPONENTS TO BE PROVIDED BY OTHERS.

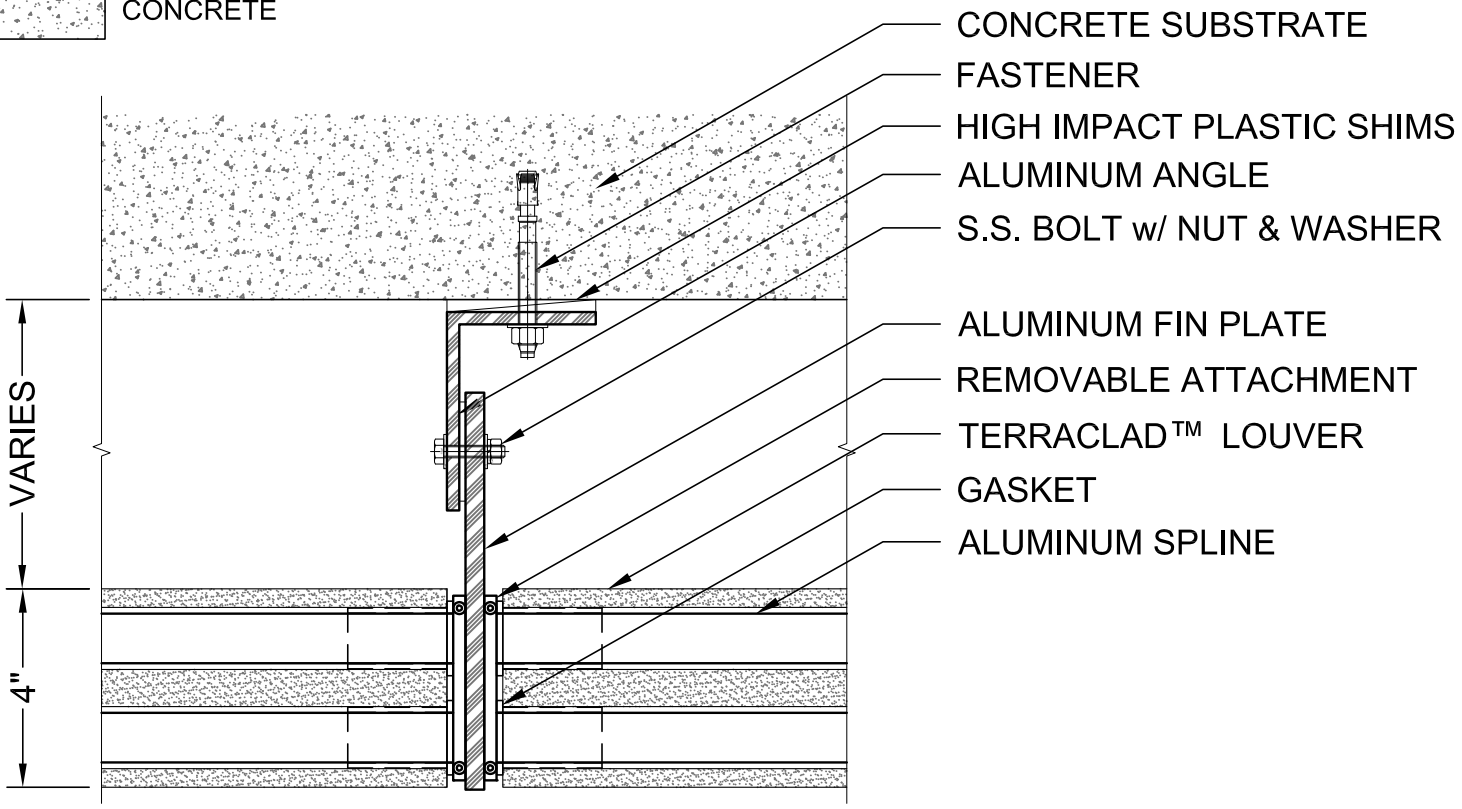


## 2 PLAN DETAIL
## LOUVER w/ REMOVABLE ATTACHMENT

Scale: 3" = 1'-0"

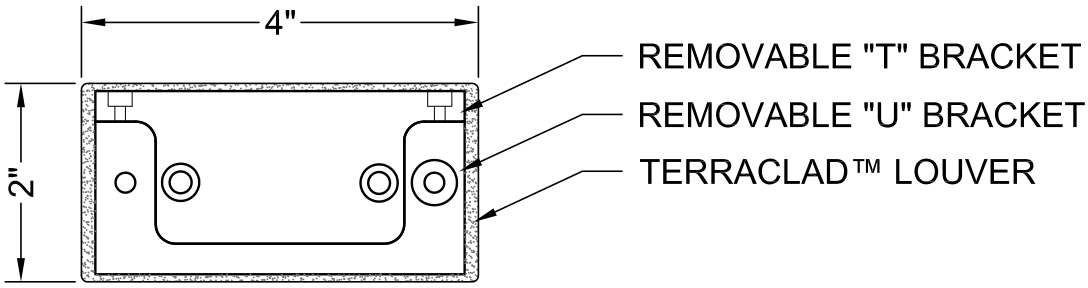


## 1 SECTION DETAIL
## 2" x 4" LOUVER w/ REMOVABLE ATTACHMENT

Scale: 6" = 1'-0"

ALL RIGHTS RESERVED. NO PART OF THIS WORK MAY BE REPRODUCED OR COPIED IN ANY FORM OR BY ANY MEANS -GRAPHIC, ELECTRONIC, OR MECHANICAL, INCLUDING PHOTOCOPYING, RECORDING,TAPING OR INFORMATION AND RETRIEVAL SYSTEMS - WITHOUT WRITTEN PERMISSION OF BOSTON VALLEY TERRA COTTA.

Boston Valley Terra Cotta

**TerraClad™**
6860 SOUTH ABBOTT ROAD
ORCHARD PARK, NY 14127
PHONE: 716-649-7490
FAX: 716-649-9662
www.terraclad.com

DETAIL DRAWING

| | |
|---|---|
| SCALE: | VARIES |
| DATE: | 2/24/14 |
| DRAWN: | EDS |
| PAGE NUMBER | L-7 |