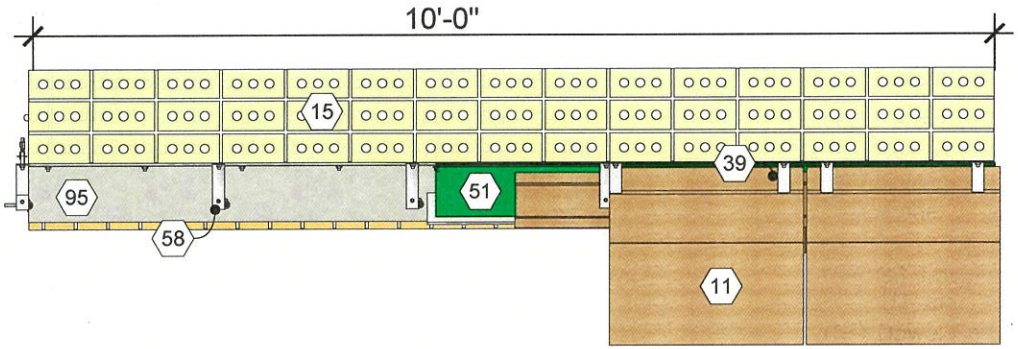

1 Plan
Scale: 1/2" = 1'-0"

KEY NOTES

- 01 Face brick
- 11 Terra cotta, 24-in. long (nom.)
- 15 Backup masonry, triple wythe
- 33 SS J-hook anchor bolt, 1/2" dia.
- 37 Dowel Rod, 12" long, 12" on center
- 38 SS threaded rod, 3/8" or 1/2" dia.
- 39 SS Z anchor with expansion anchor
- 51 Thru-wall flashing, Termination bar w/ integral drip edge, seal and adhere
- 58 Strap anchor w/ vertical or horizontal threaded rod into TC, anchored to steel or masonry backing
- 61 Air/moisture/vapor barrier
- 95 Cont. 4" x 7" x 3/8" angle supporting TC

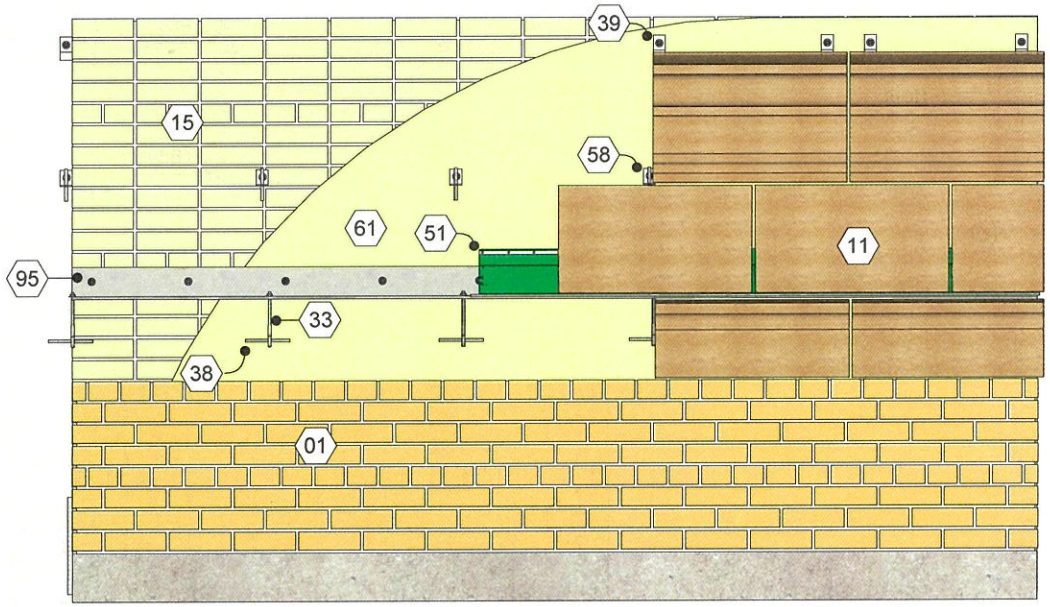

2 Elevation
Scale: 1/2" = 1'-0"

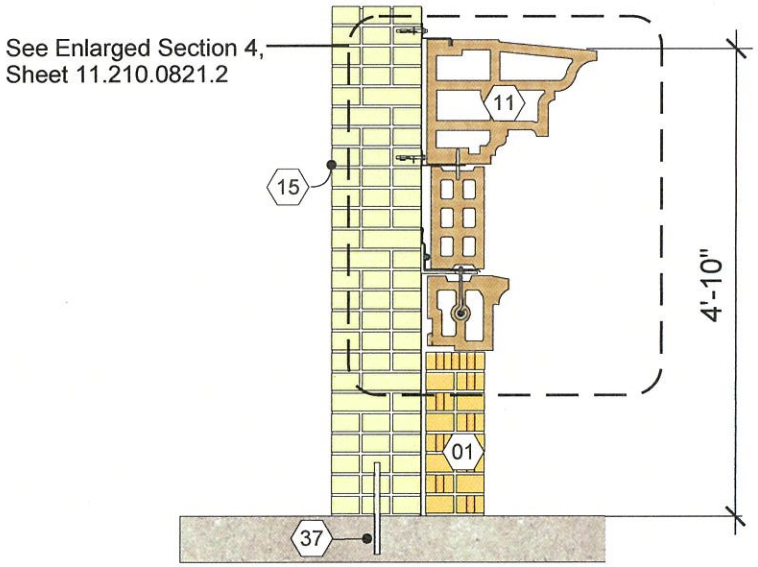

3 Section
Scale: 1/2" = 1'-0"

Training Mockup | Cornice Assembly
Detail 11.210.0821.1 Rev. 04/20/18

Note: This drawing is conceptual only, and not for construction.

International Masonry Institute
team IMI TERRA COTTA DETAILING SERIES
800-IMI-0988 www.imiweb.org

© 2018 International Masonry Institute

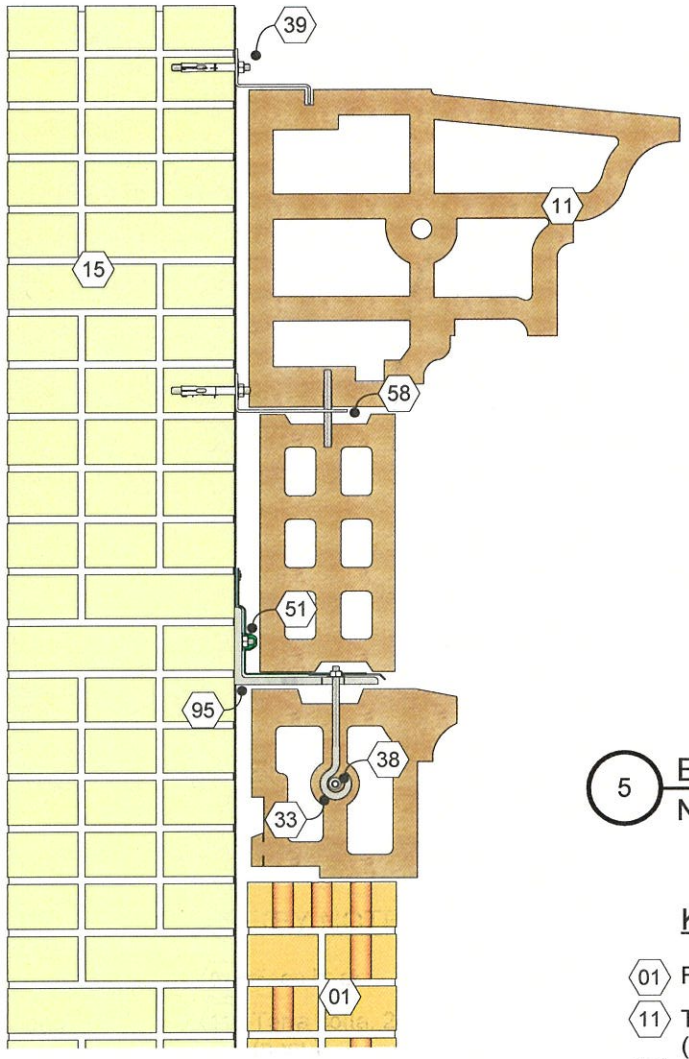

4 Enlarged Section
Scale: 1 1/2" = 1'-0"

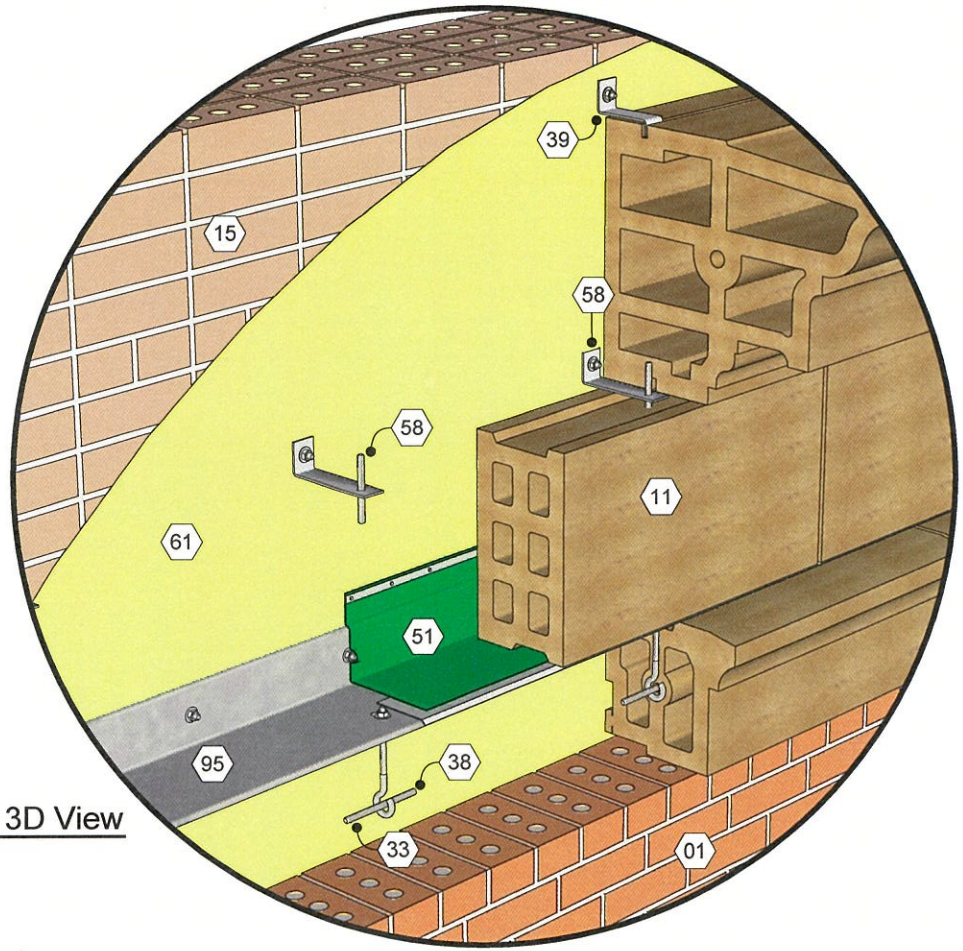

5 Enlarged 3D View
NTS

KEY NOTES

- 01 Face brick
- 11 Terra cotta, 24-in. long (nom.)
- 15 Backup masonry, triple wythe
- 33 SS J-hook anchor bolt, 1/2" dia.
- 37 Dowel Rod, 12" long, 12" on center
- 38 SS threaded rod, 3/8" or 1/2" dia.
- 39 SS Z anchor with expansion anchor
- 51 Thru-wall flashing, Termination bar w/ integral drip edge, seal and adhere
- 58 Strap anchor w/ vertical or horizontal threaded rod into TC, anchored to steel or masonry backing
- 61 Air/moisture/vapor barrier
- 95 Cont. 4" x 7" x 3/8" angle supporting TC

Training Mockup | Cornice Assembly
Detail 11.210.0821.2 Rev. 04/20/18

Note: This drawing is conceptual only, and not for construction.

International Masonry Institute
team IMI TERRA COTTA DETAILING SERIES
800-IMI-0988 www.imiweb.org

© 2018 International Masonry Institute

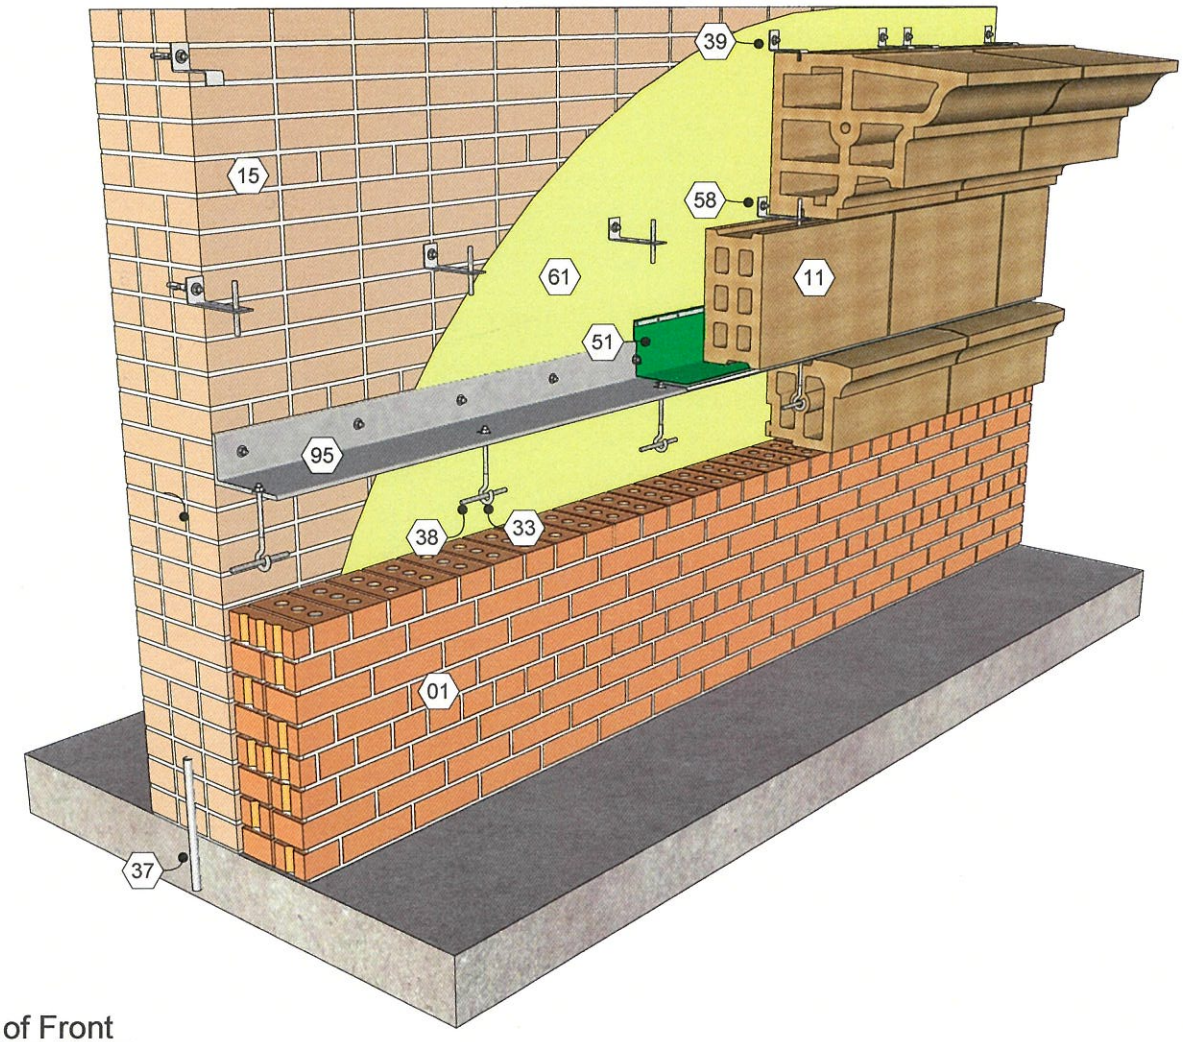

6 3D View of Front
NTS

KEY NOTES

- 01 Face brick
- 11 Terra cotta, 24-in. long (nom.)
- 15 Backup masonry, triple wythe
- 33 SS J-hook anchor bolt, 1/2" dia.
- 37 Dowel Rod, 12" long, 12" on center
- 38 SS threaded rod, 3/8" or 1/2" dia.
- 39 SS Z anchor with expansion anchor
- 51 Thru-wall flashing, Termination bar w/ integral drip edge, seal and adhere
- 58 Strap anchor w/ vertical or horizontal threaded rod into TC, anchored to steel or masonry backing
- 61 Air/moisture/vapor barrier
- 95 Cont. 4" x 7" x 3/8" angle supporting TC

KEY WORDS
Terra cotta, Restoration, Training, Mockup, Extruded, Hand pressed, Anchor, 11.210.0821

Training Mockup | Cornice Assembly
Detail 11.210.0821.3 Rev. 04/20/18

Note: This drawing is conceptual only, and not for construction.

International Masonry Institute
team IMI TERRA COTTA DETAILING SERIES
800-IMI-0988 www.imiweb.org

© 2018 International Masonry Institute

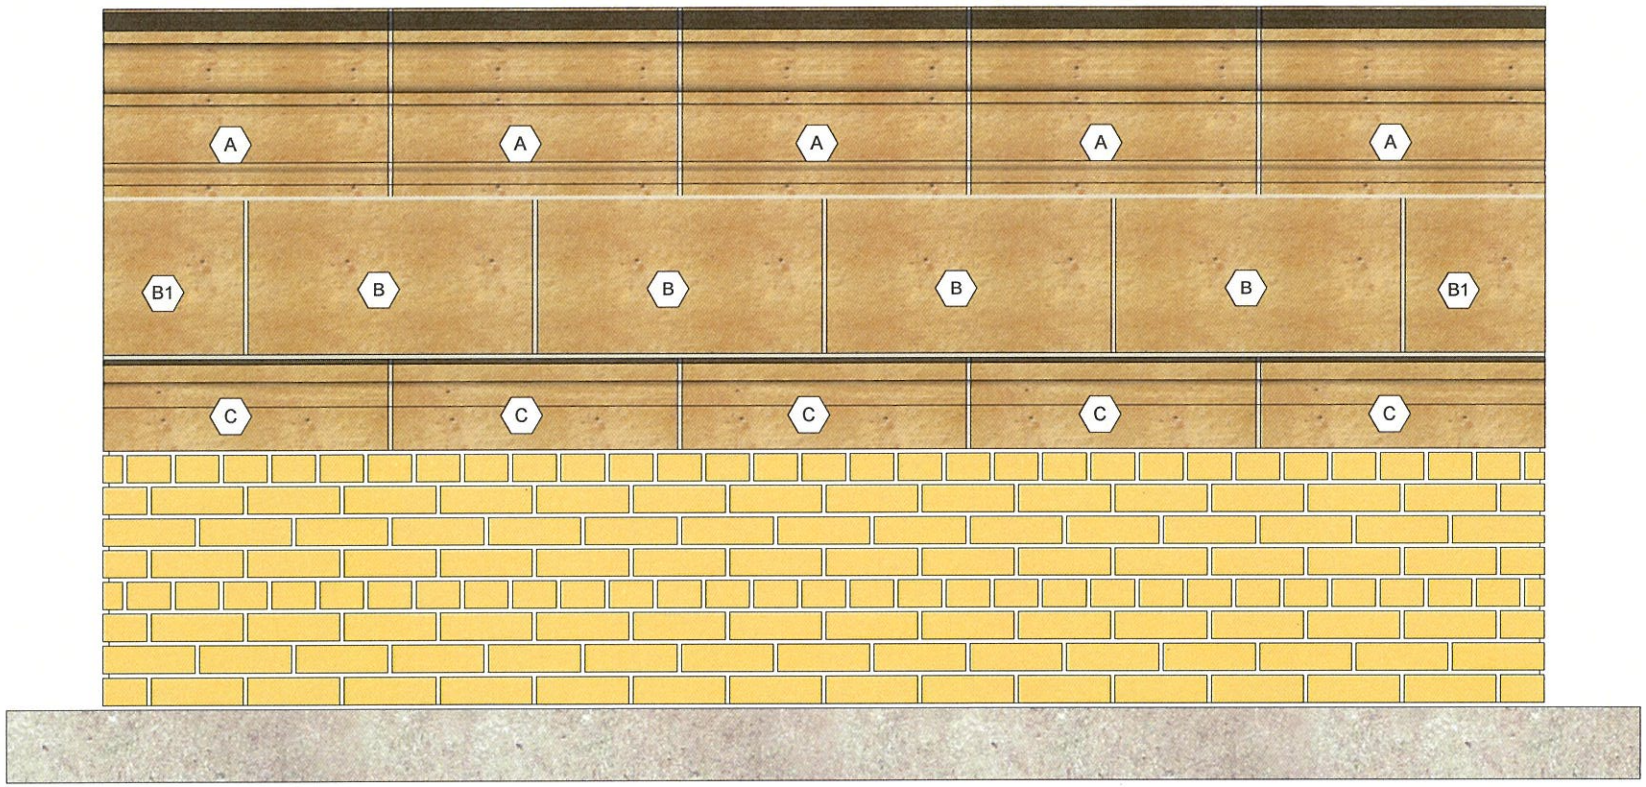

8 Elevation Showing Terra Cotta Pieces
Scale: 3/4" = 1'-0"

Training Mockup | Cornice Assembly
Detail 11.210.0821.5 Rev. 04/20/18

Note: This drawing is conceptual only, and not for construction.

International Masonry Institute
team IMI TERRA COTTA DETAILING SERIES
800-IMI-0988 www.imiweb.org

© 2018 International Masonry Institute

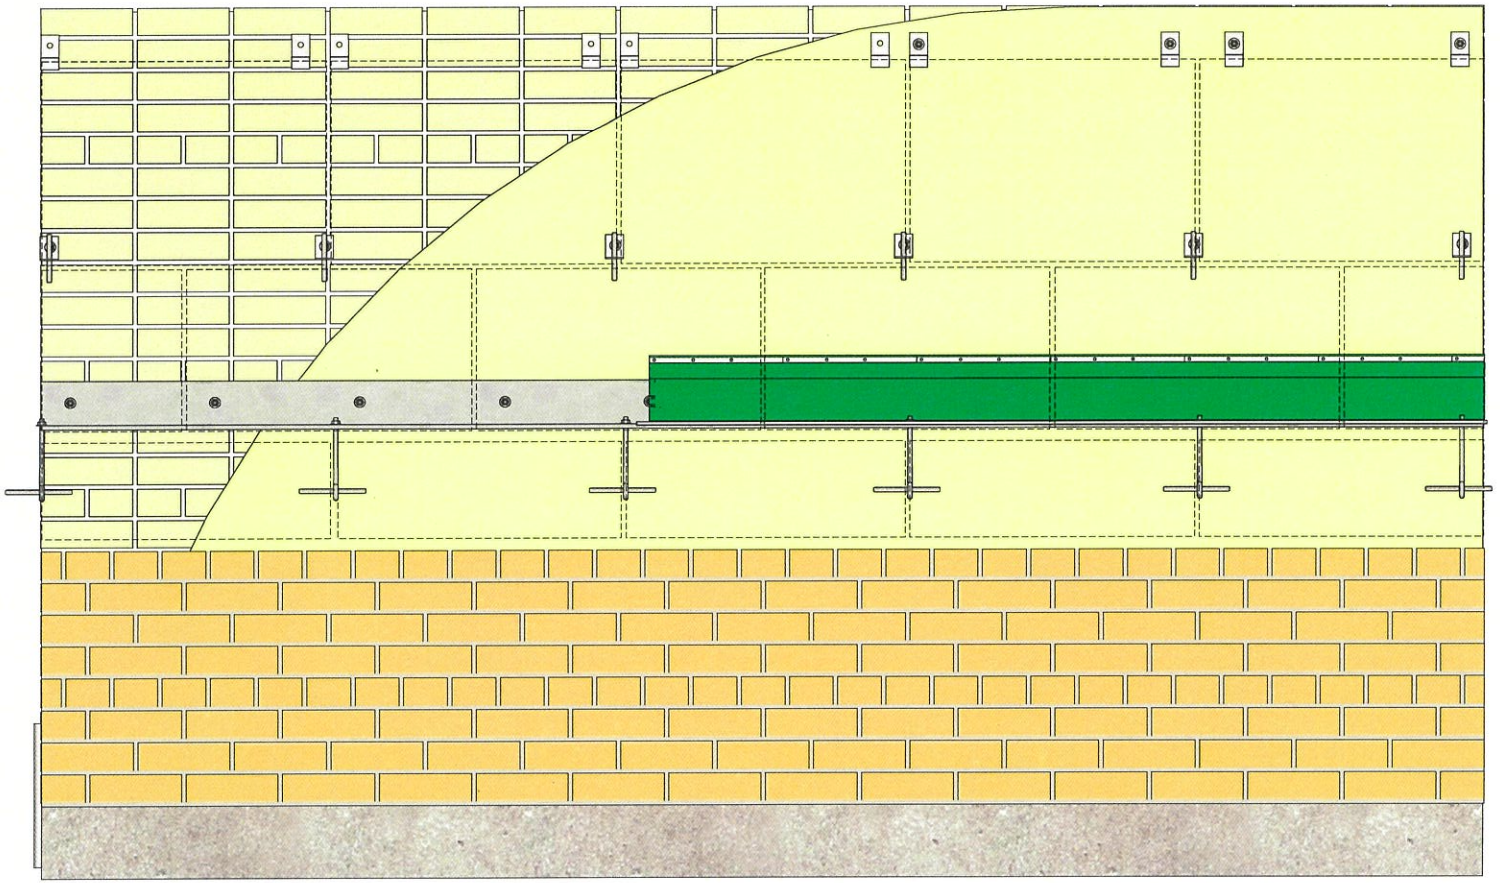

9 Elevation Showing Anchors
Scale: 3/4" = 1'-0"

Training Mockup | Cornice Assembly
Detail 11.210.0821.6 Rev. 04/20/18

Note: This drawing is conceptual only, and not for construction.

International Masonry Institute
team IMI TERRA COTTA DETAILING SERIES
800-IMI-0988 www.imiweb.org

© 2018 International Masonry Institute

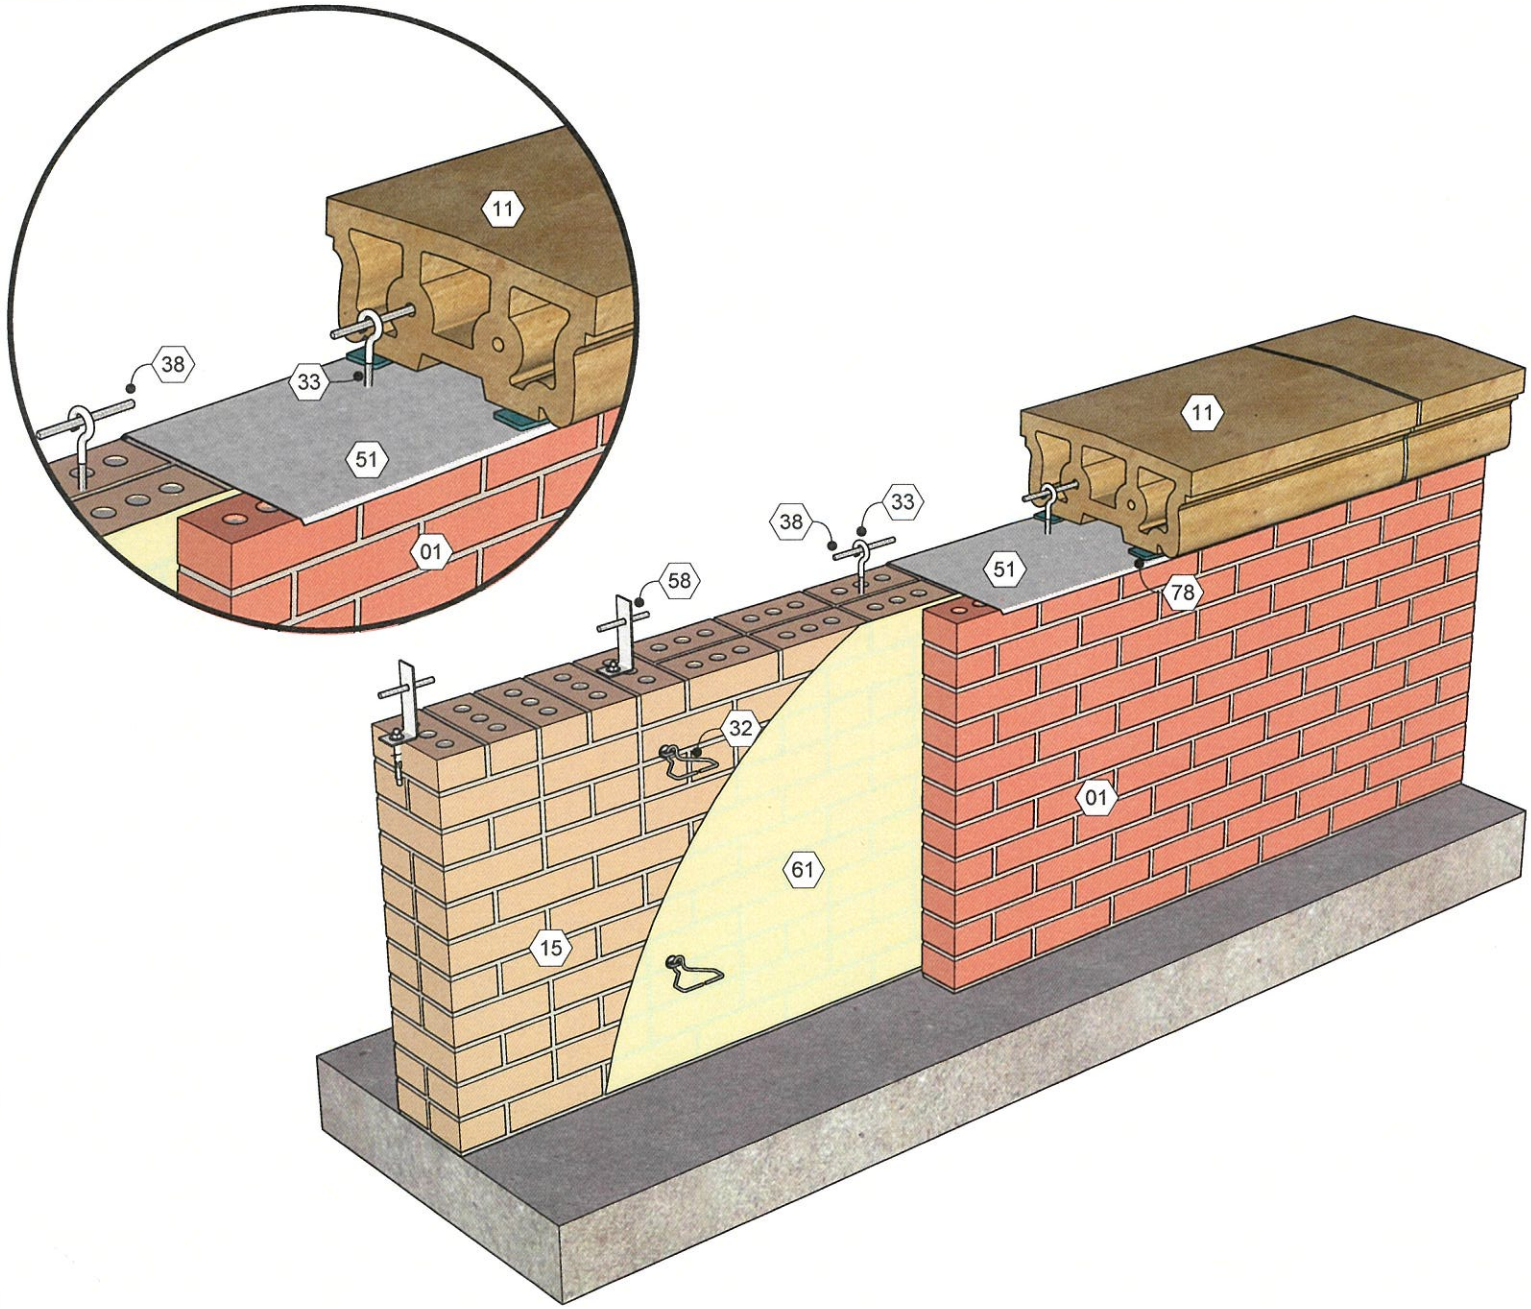

KEY NOTES

- 01 Face brick
- 11 Terra cotta coping, extruded
- 15 Backup masonry, double wythe construction
- 32 Veneer anchor
- 33 SS J-hook anchor bolt, 1/2" dia.
- 38 SS threaded rod, 3/8" or 1/2" dia.
- 51 SS thru-wall flashing w/ integral drip edge, seal and adhere
- 58 Alternative anchorage: Strap anchor w/ horizontal threaded rod into TC, anchored into top of masonry
- 59 Weep hole, 1/4 in. dia.
- 61 Air/moisture/vapor barrier as req'd
- 78 3/8" thick compression plastic shim, typ.

KEY WORDS

Terra cotta, Coping, Corner, Brick, Flashing, Restoration, Anchor, 11.030.0811

Coping Assembly, Extruded

Detail 11.030.0811 Rev. 04/20/18

International Masonry Institute
team IMI TERRA COTTA DETAILING SERIES
800-IMI-0988 www.imiweb.org

Note: This drawing is conceptual only, and not for construction.

© 2018 International Masonry Institute

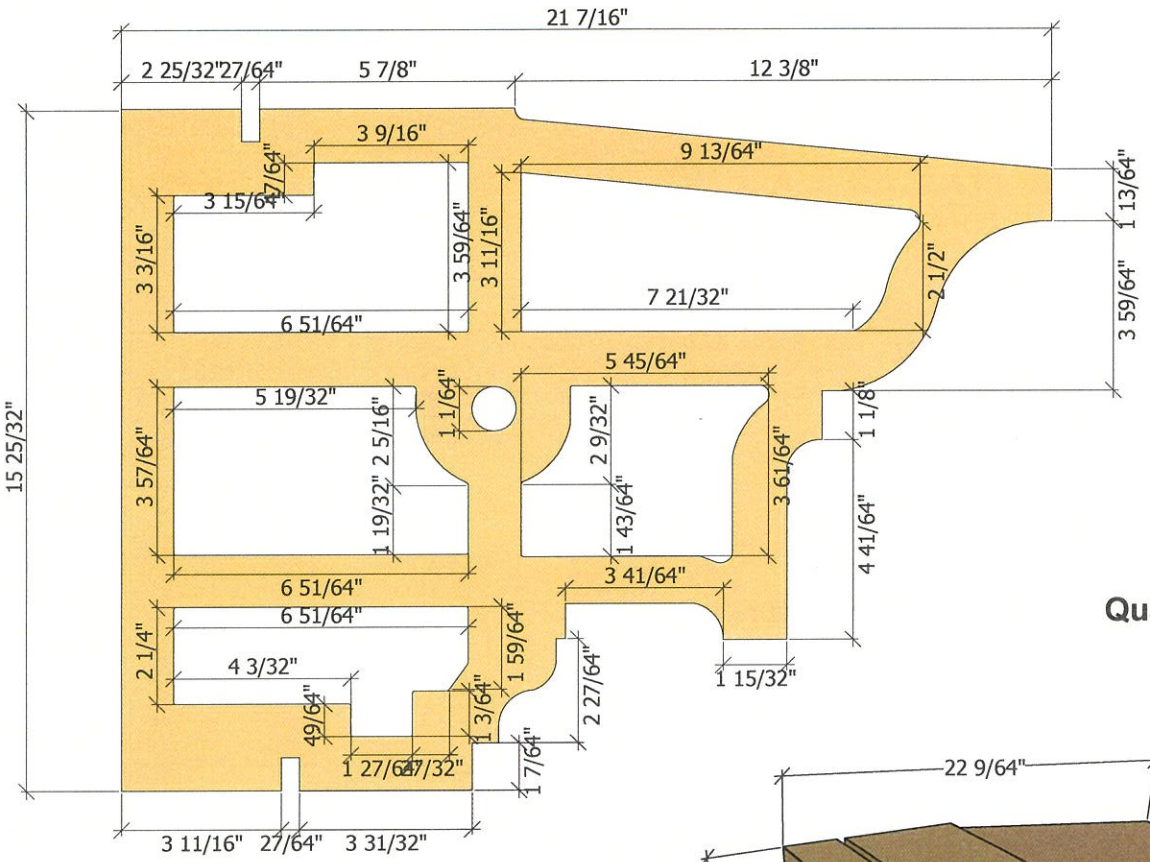

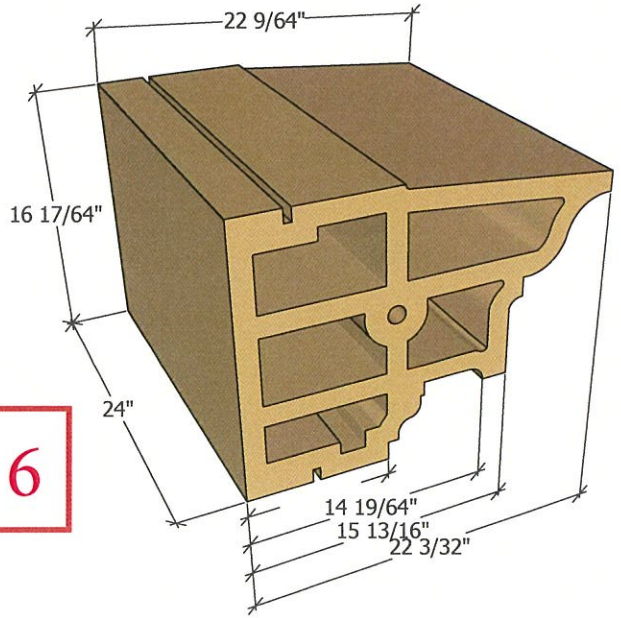

Quantity: 6

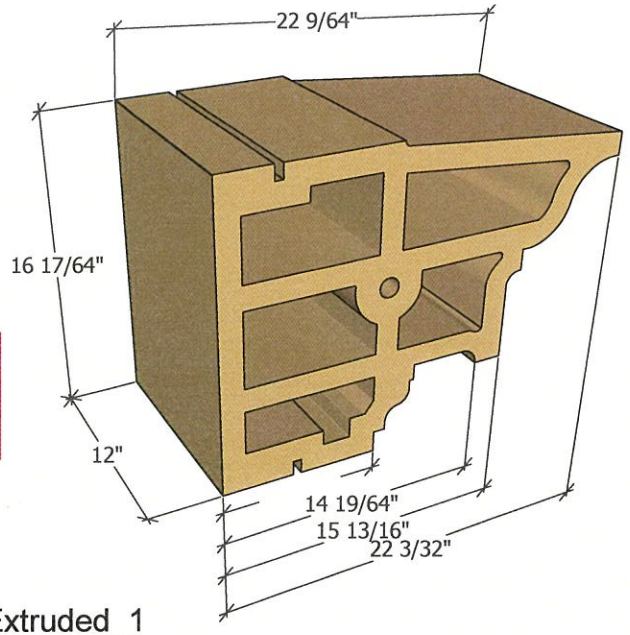

Quantity: X

Terra Cotta Training Mockup, Cornice Unit, Extruded 1

Detail 11.210.0821 Rev. 03/27/18

International Masonry Institute

team TERRA COTTA DETAILING SERIES

800-IMI-0988 www.imiweb.org

© 2018 International Masonry Institute

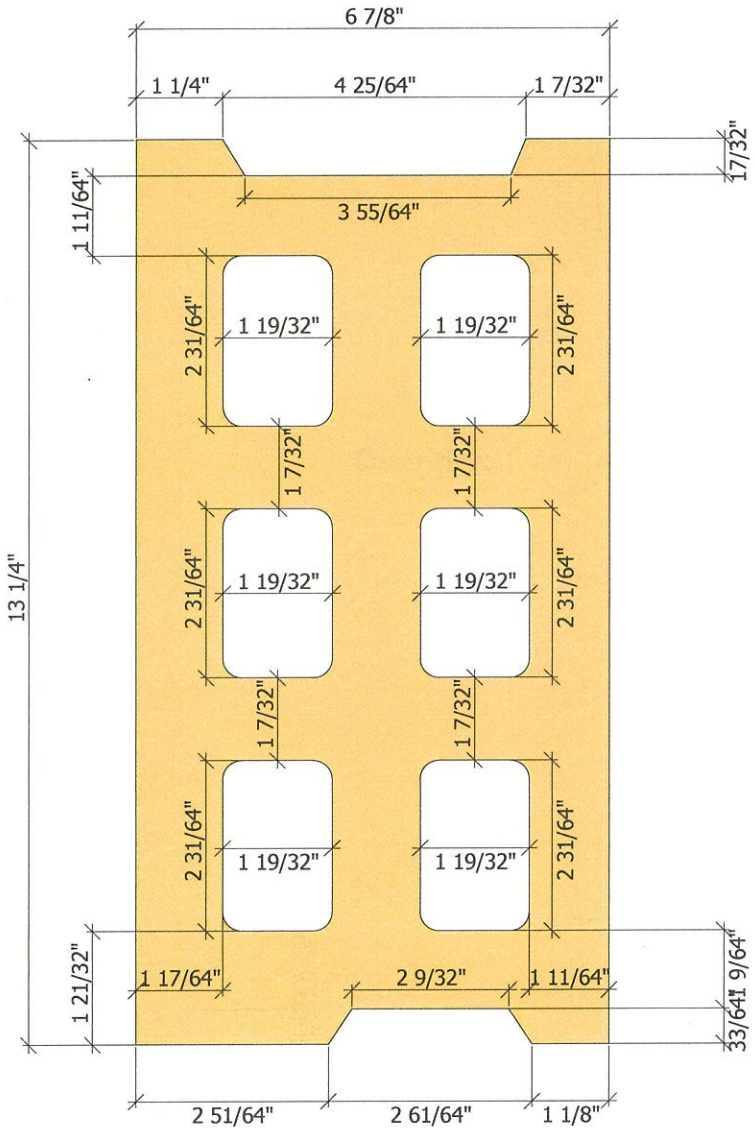

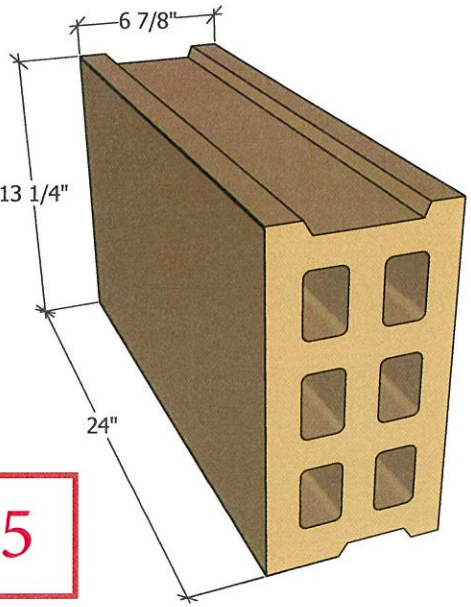

Quantity: 5

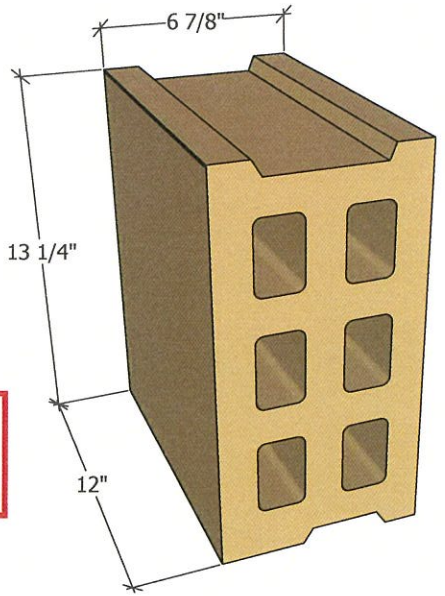

Quantity: 2

Terra Cotta Training Mockup, Cornice Unit, Extruded 2

Detail 11.210.0821 Rev. 03/27/18

International Masonry Institute
team IMI TERRA COTTA DETAILING SERIES
800-IMI-0988 www.imiweb.org

© 2018 International Masonry Institute

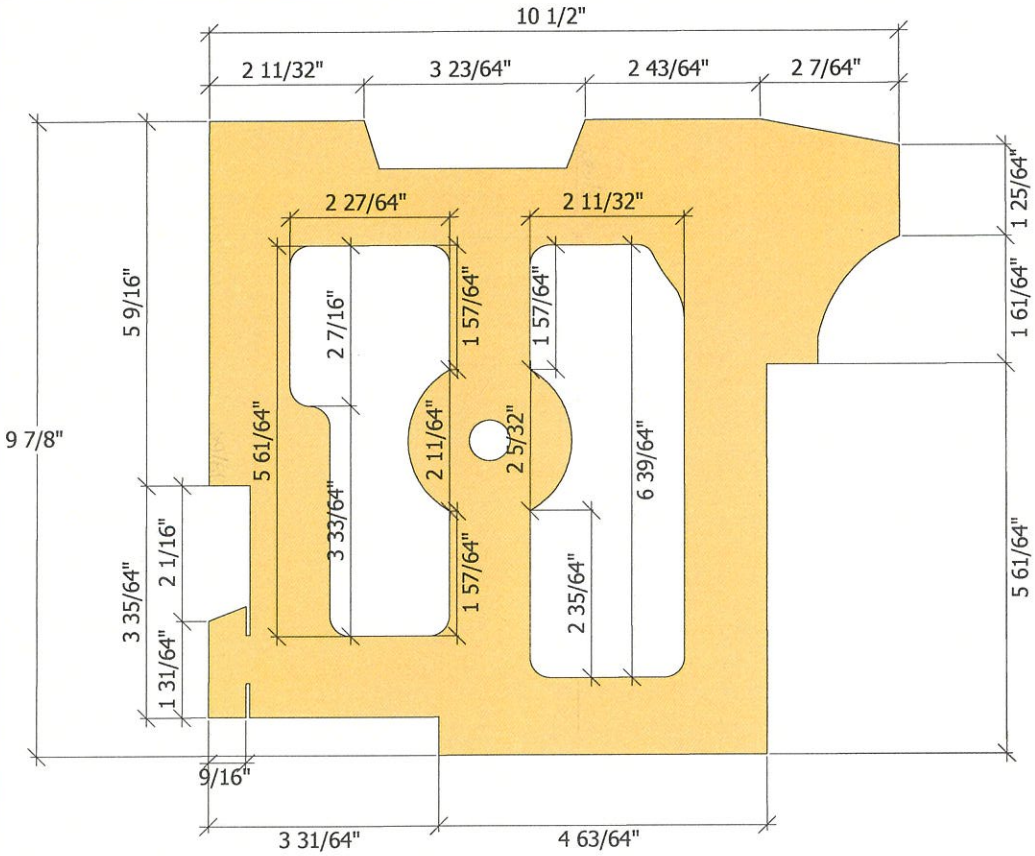

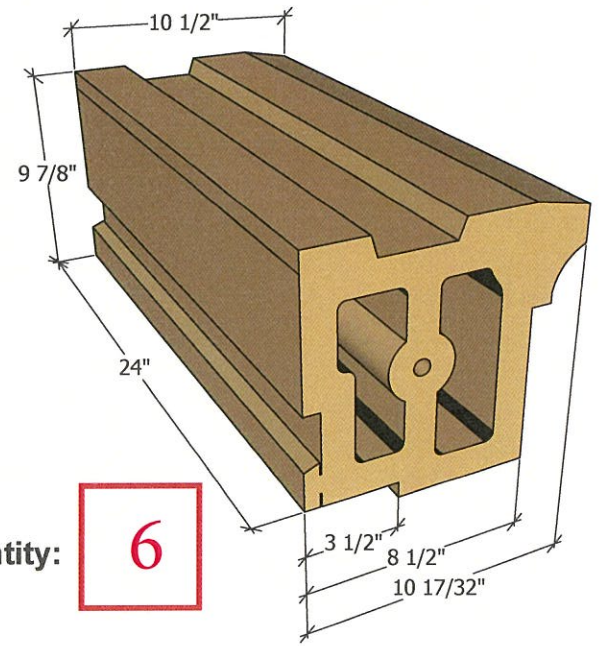

Quantity: 6

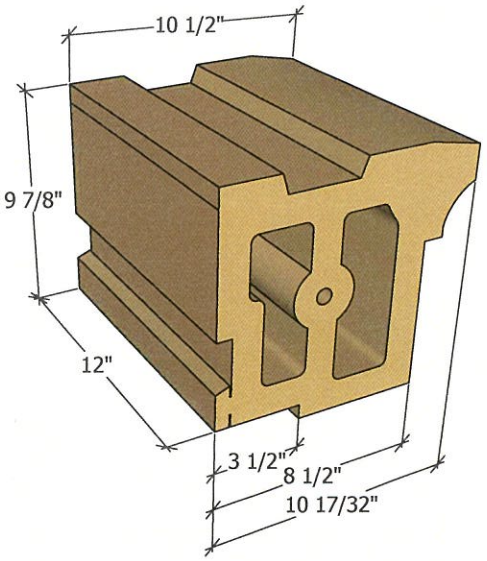

Quantity: X

Terra Cotta Training Mockup, Cornice Unit, Extruded 3

Detail 11.210.0821 Rev. 03/27/18

International Masonry Institute

team IMI TERRA COTTA DETAILING SERIES

800-IMI-0988 www.imiweb.org

© 2018 International Masonry Institute

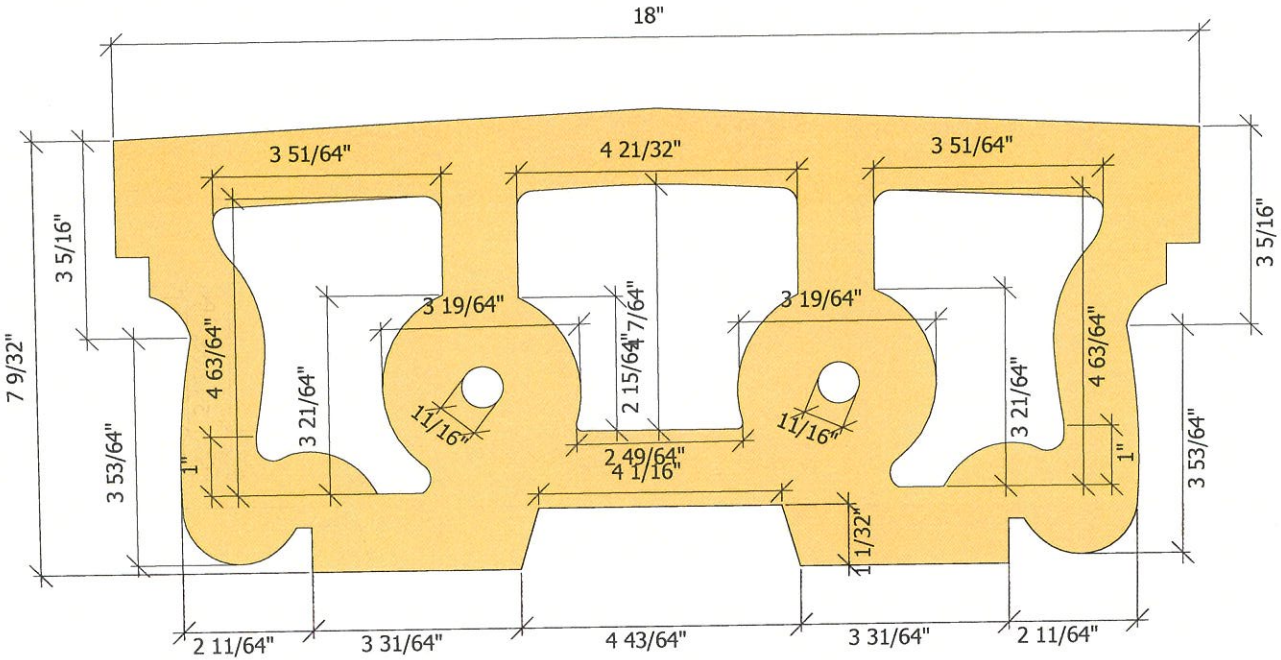

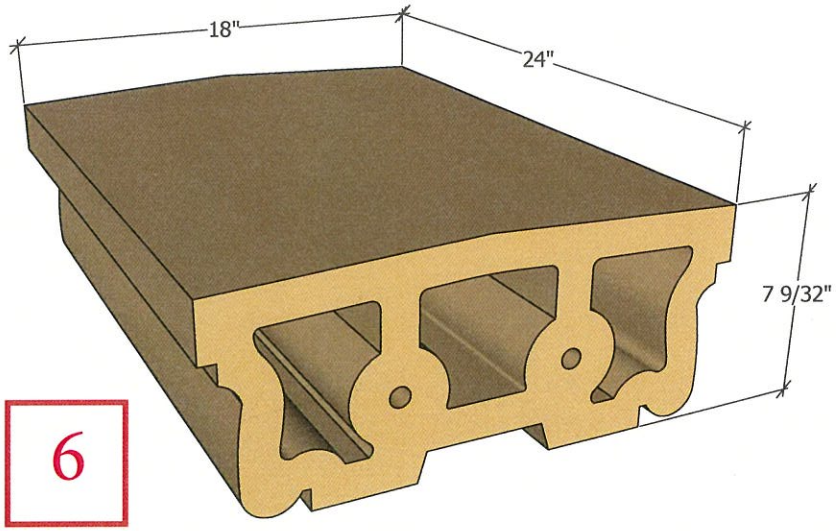

Quantity: 6

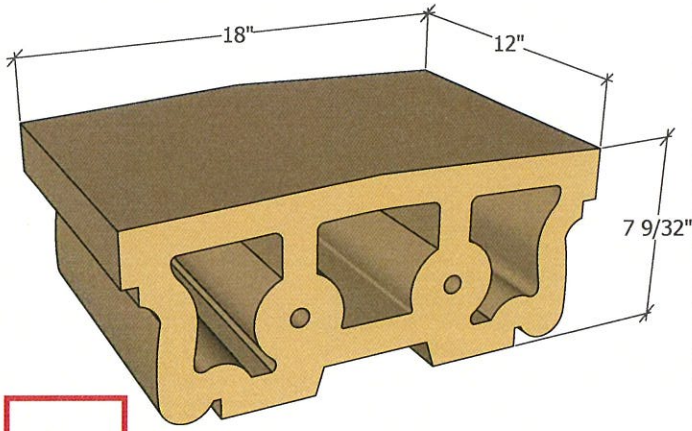

Quantity: X

Terra Cotta Training Mockup, Coping Unit, Extruded 4

Detail 11.210.0821 Rev. 03/27/18

International Masonry Institute
team IMI TERRA COTTA DETAILING SERIES
800-IMI-0988 www.imiweb.org

© 2018 International Masonry Institute